NOTES:

1. CROSSWALK AND TURN ARROWS SHALL BE HOT APPLIED THERMOPLASTIC OR APPROVED EQUAL, SEE DWGS. TE–6 AND TE–7.

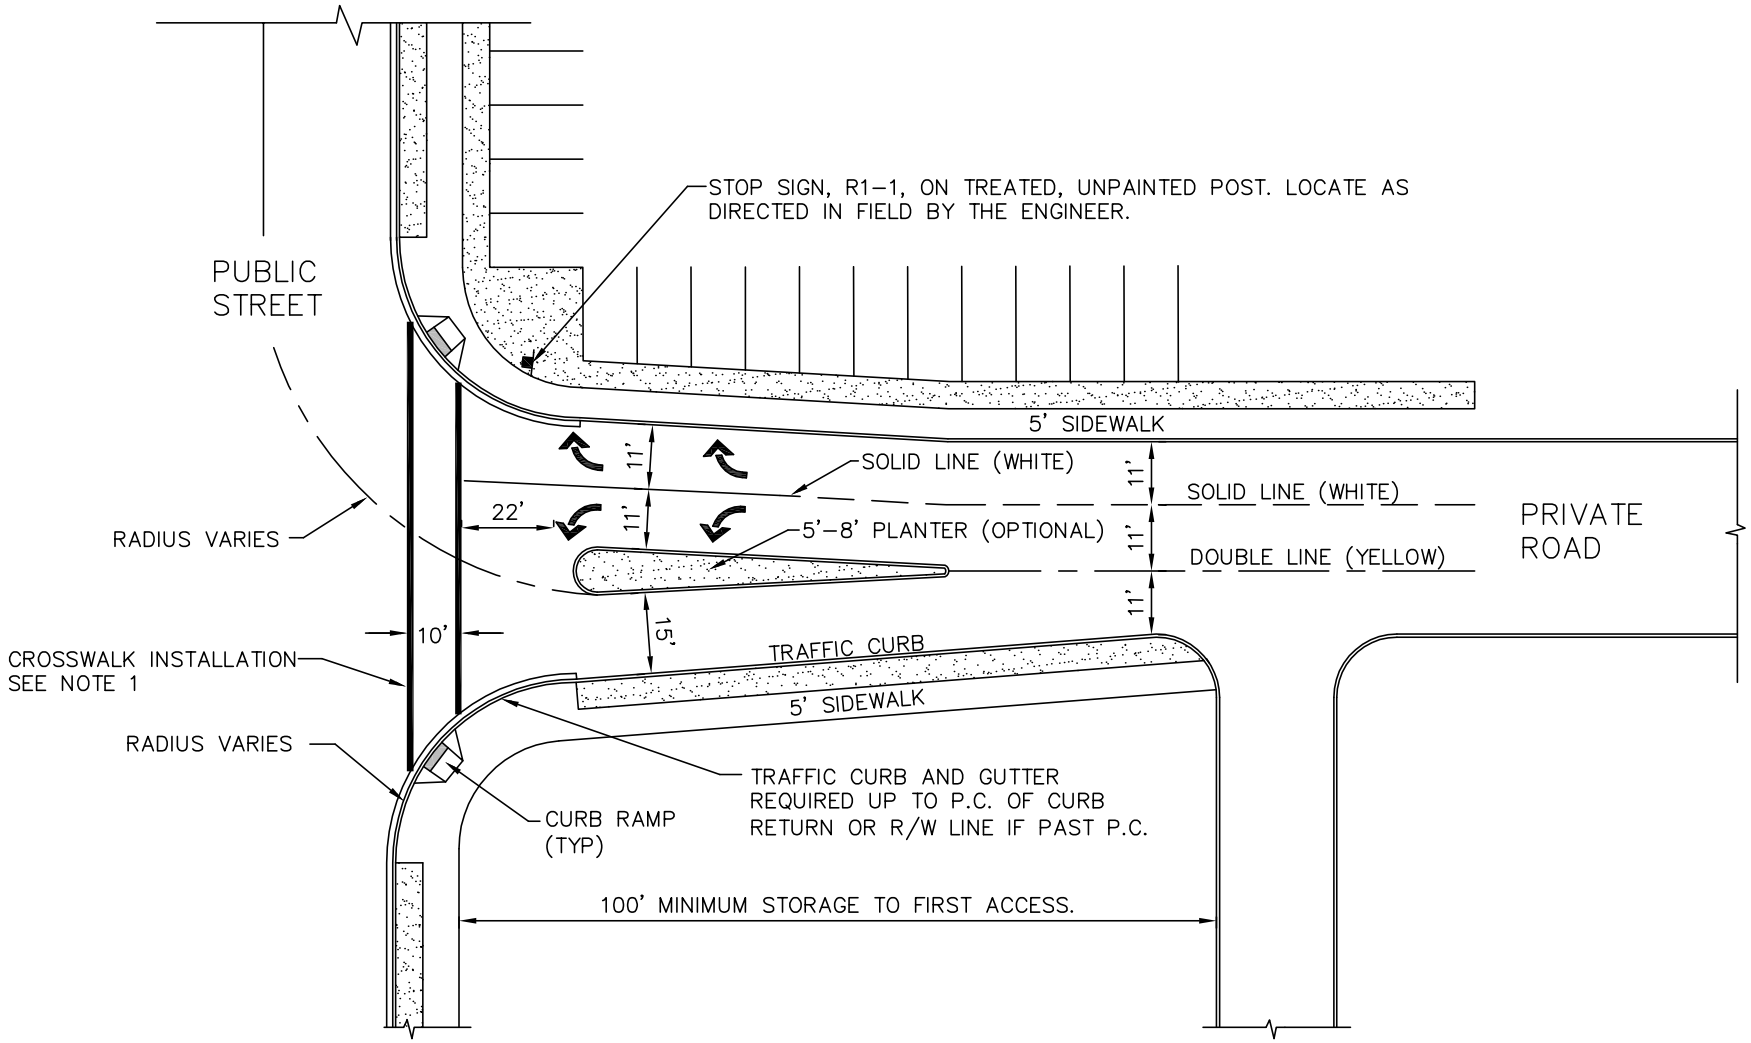

City of Bellevue

PRIVATE COMMERCIAL ROAD/PUBLIC STREET INTERSECTION

DRAWING NUMBER	DEV–2
SCALE	NONE
REVISION DATE	12/05
DEPARTMENT	TRANS