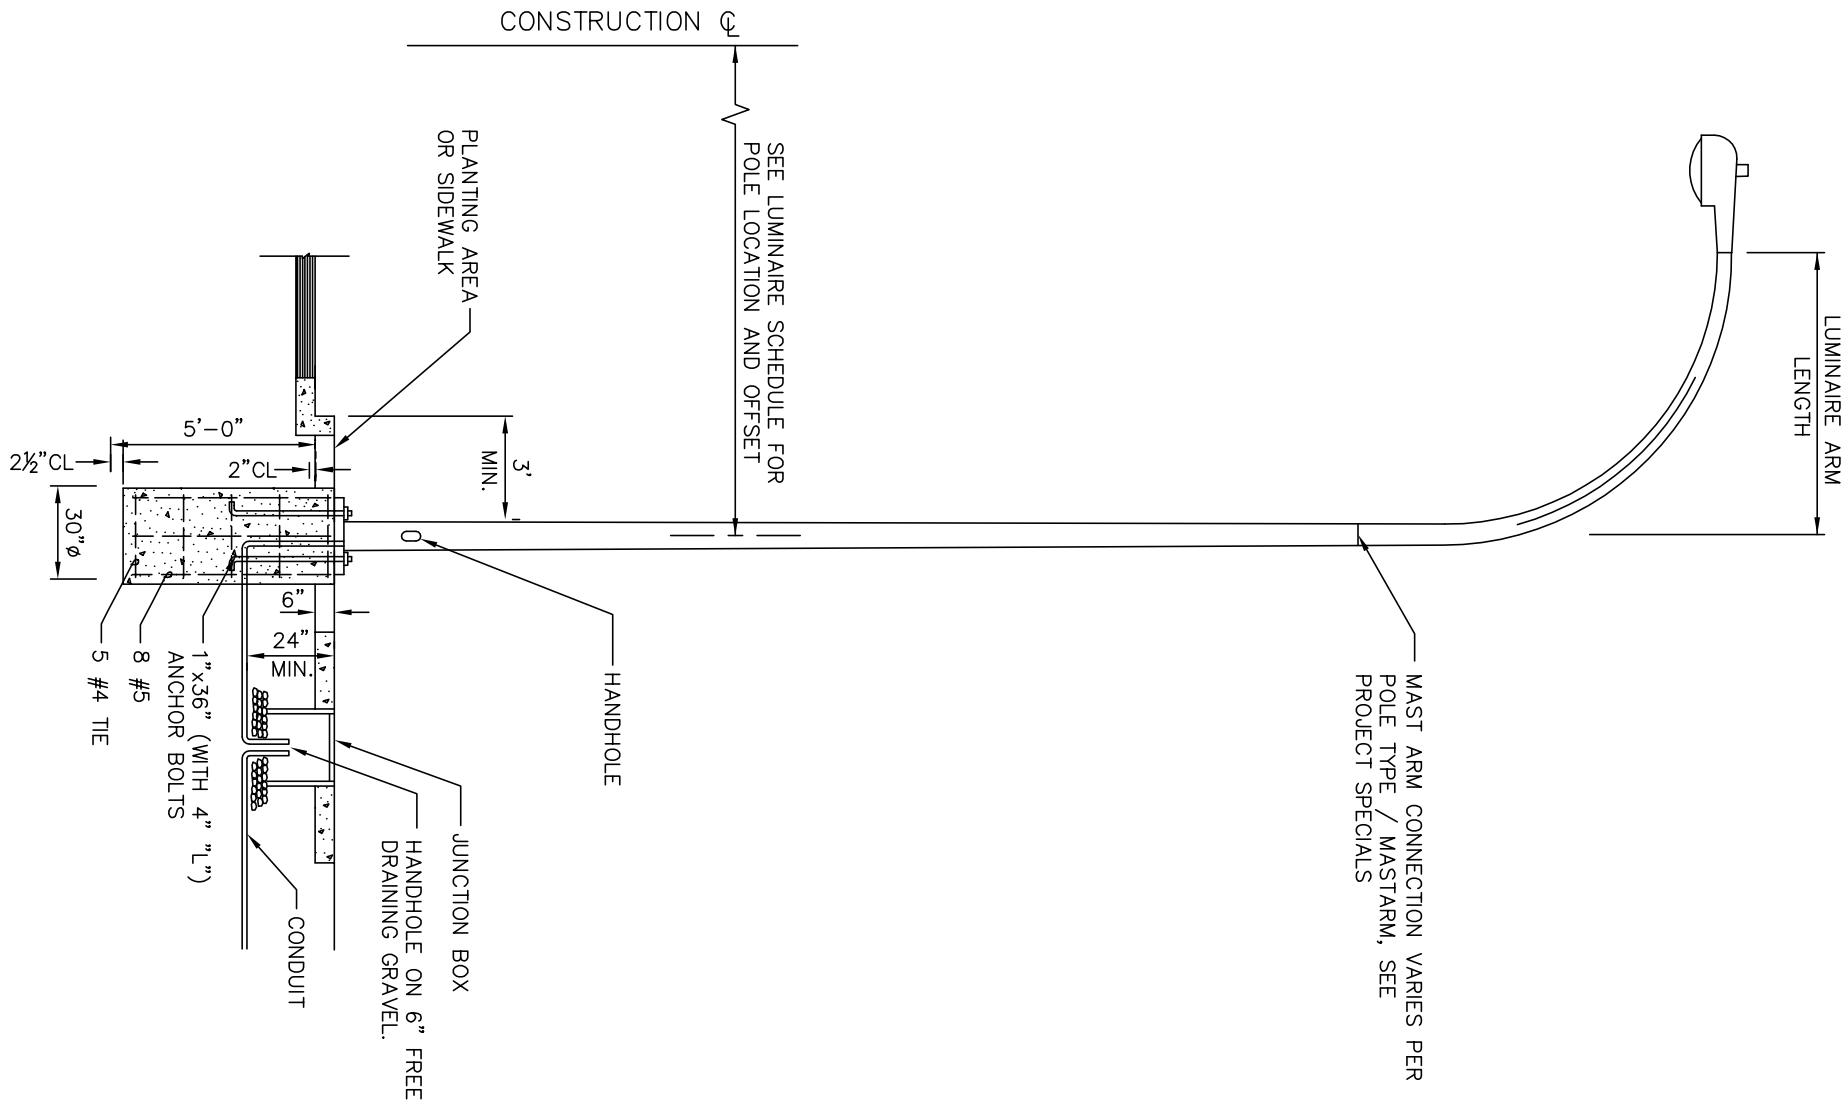

City of Bellevue

ROADWAY LIGHTING DETAIL (DAVIT POLE)

DRAWING NUMBER	TSSL-2
SCALE	NONE
REVISION DATE	1/06
DEPARTMENT	TRANS