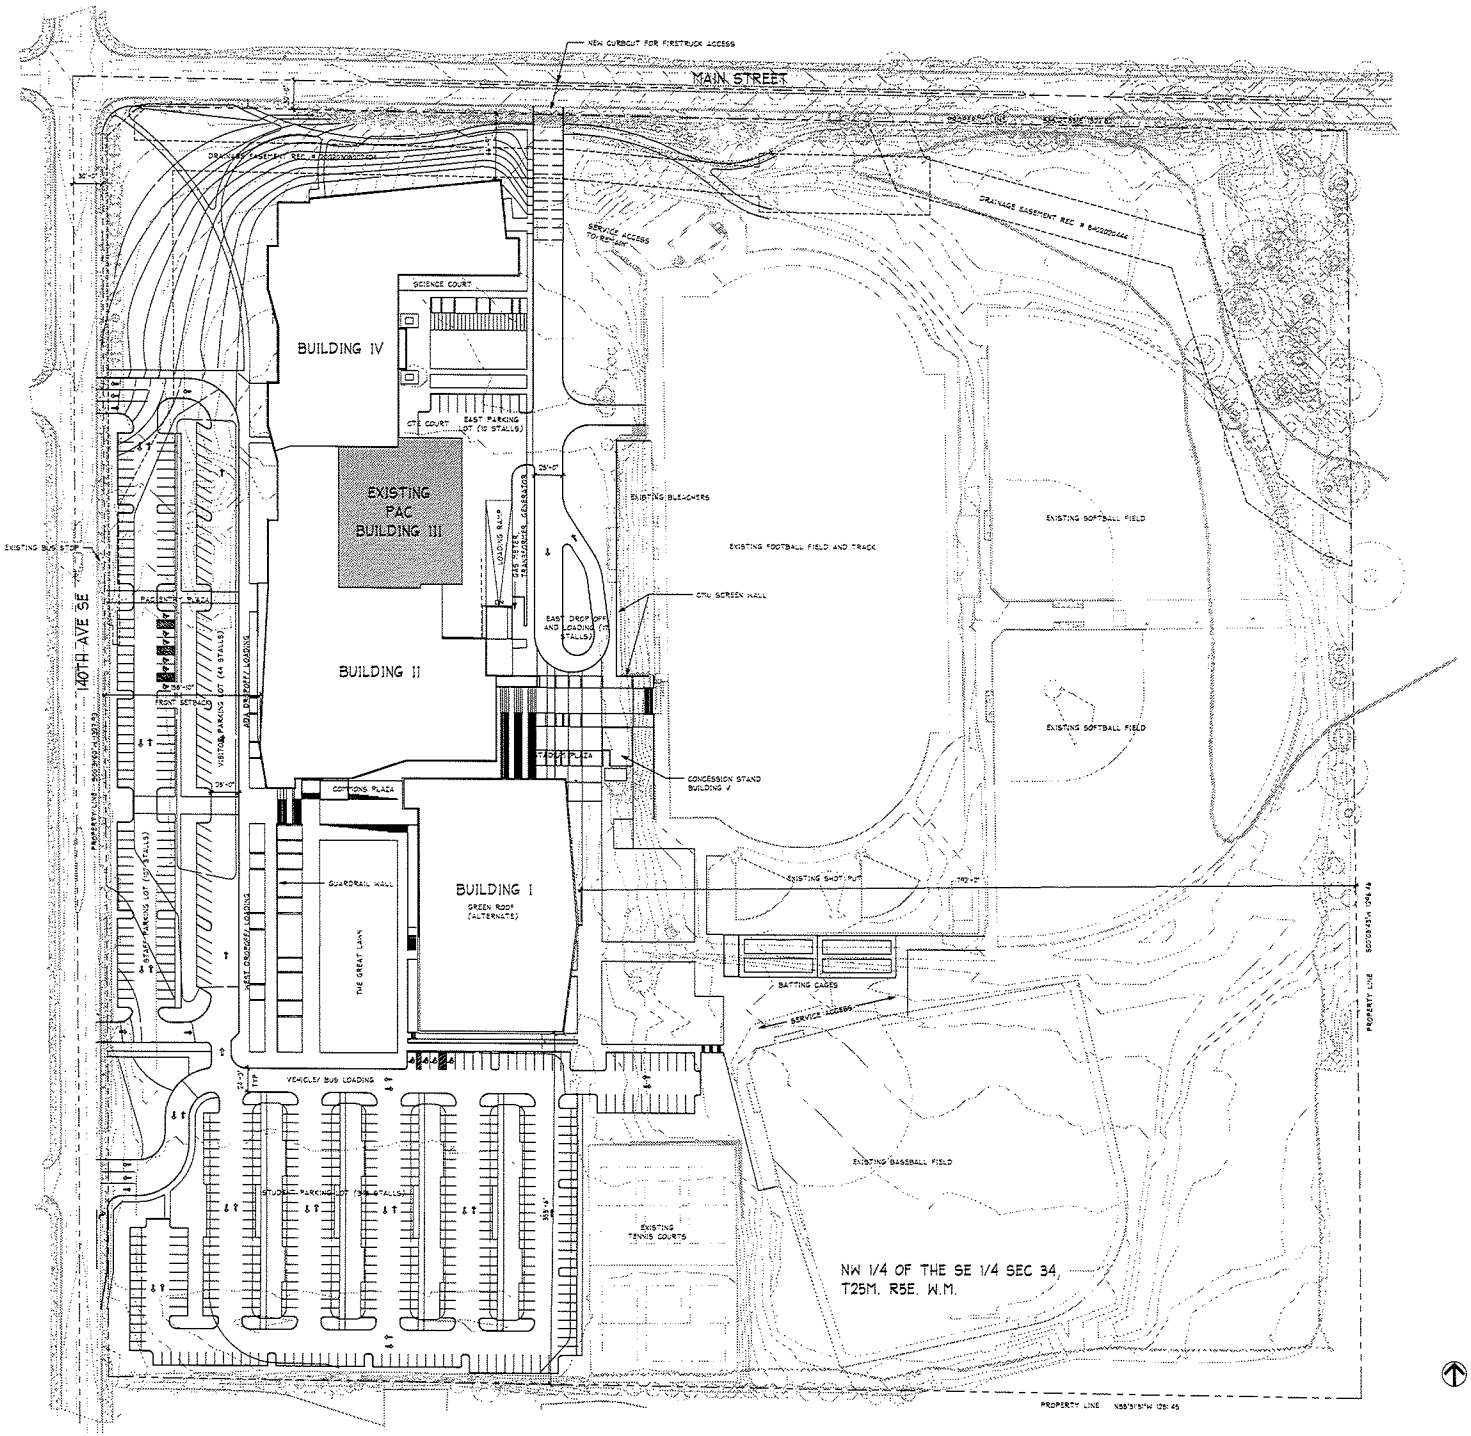

ARCHITECTURAL SITE PLAN
SCALE 1" = 50'-0"

integrus ARCHITECTURE

SAMMAMISH HIGH SCHOOL

100 140th Avenue SE, Bellevue, WA

Date	07/10/2012
Job No.	21115.00
Drawn By	JH
Checked by	
Filename	

Revisions		
#	Date	Description

ARCHITECTURAL SITE PLAN

A-002

CUP SUBMITTAL

amenity plan

City of Bellevue CUP Submittal

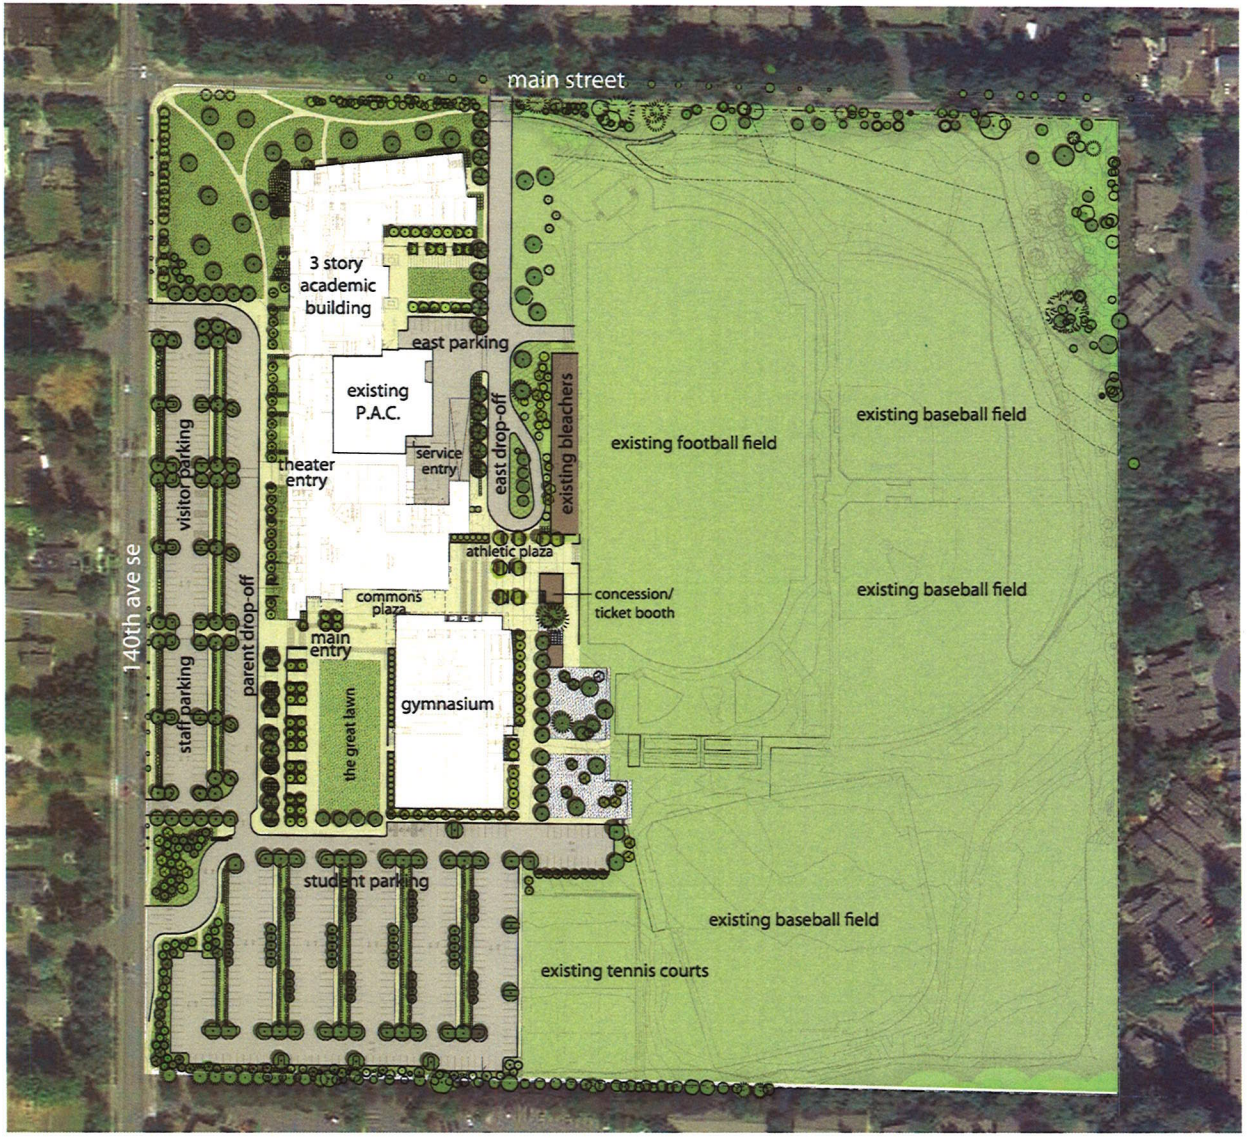

integrus ARCHITECTURE

Sammamish High School | Bellevue School District

bird's eye perspective

City of Bellevue CUP Submittal

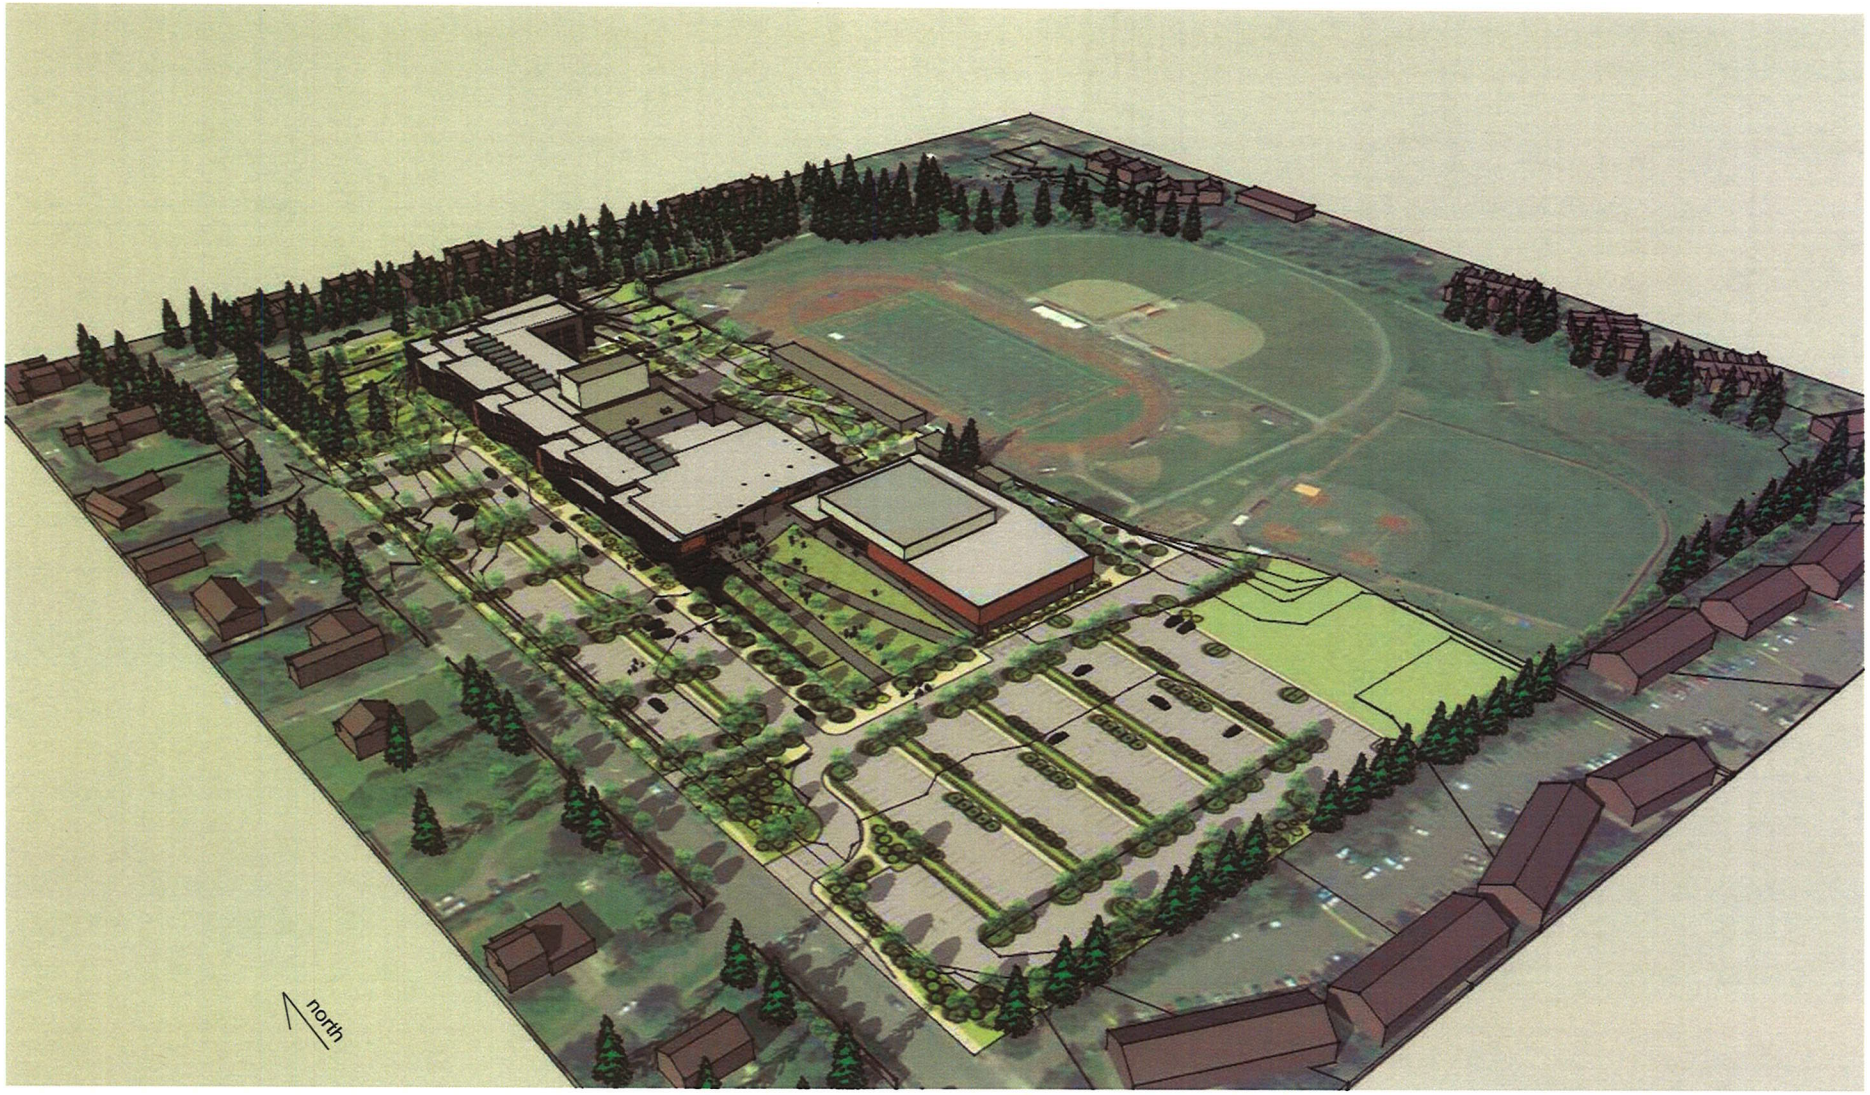

integrus ARCHITECTURE

Sammamish High School | Bellevue School District

site sections and exterior perspectives

City of Bellevue CUP Submittal

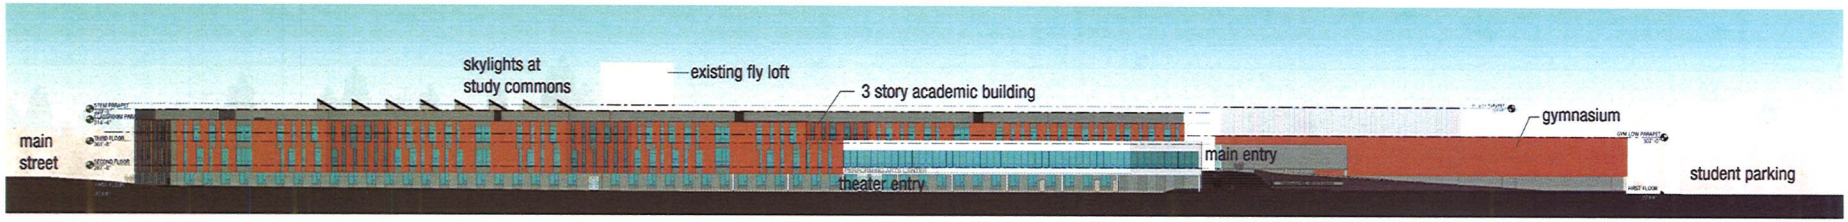

north-south section

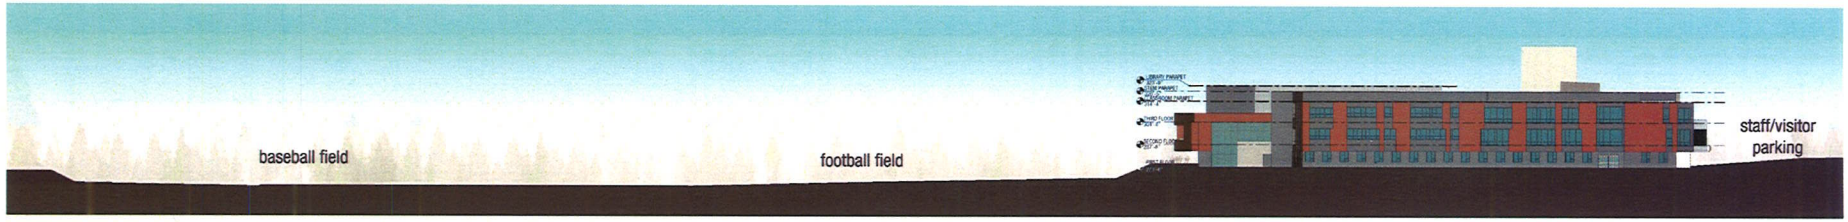

east-west section

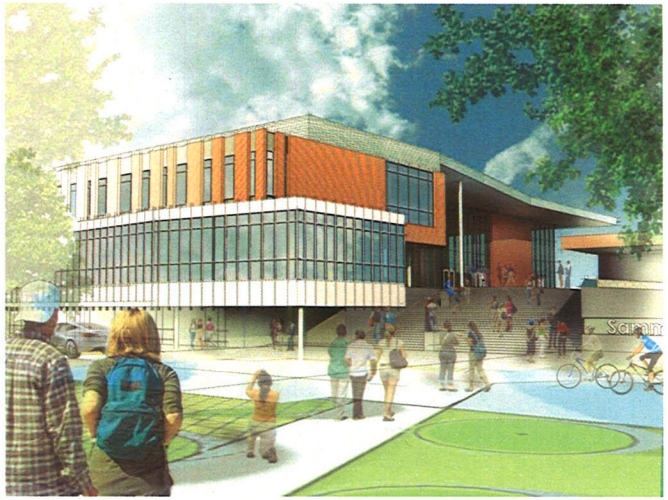

main entry perspective

academic wing perspective

integrus ARCHITECTURE

Sammamish High School | Bellevue School District