MAIN ST / 162ND AVE SE INTERSECTION IMPROVEMENT
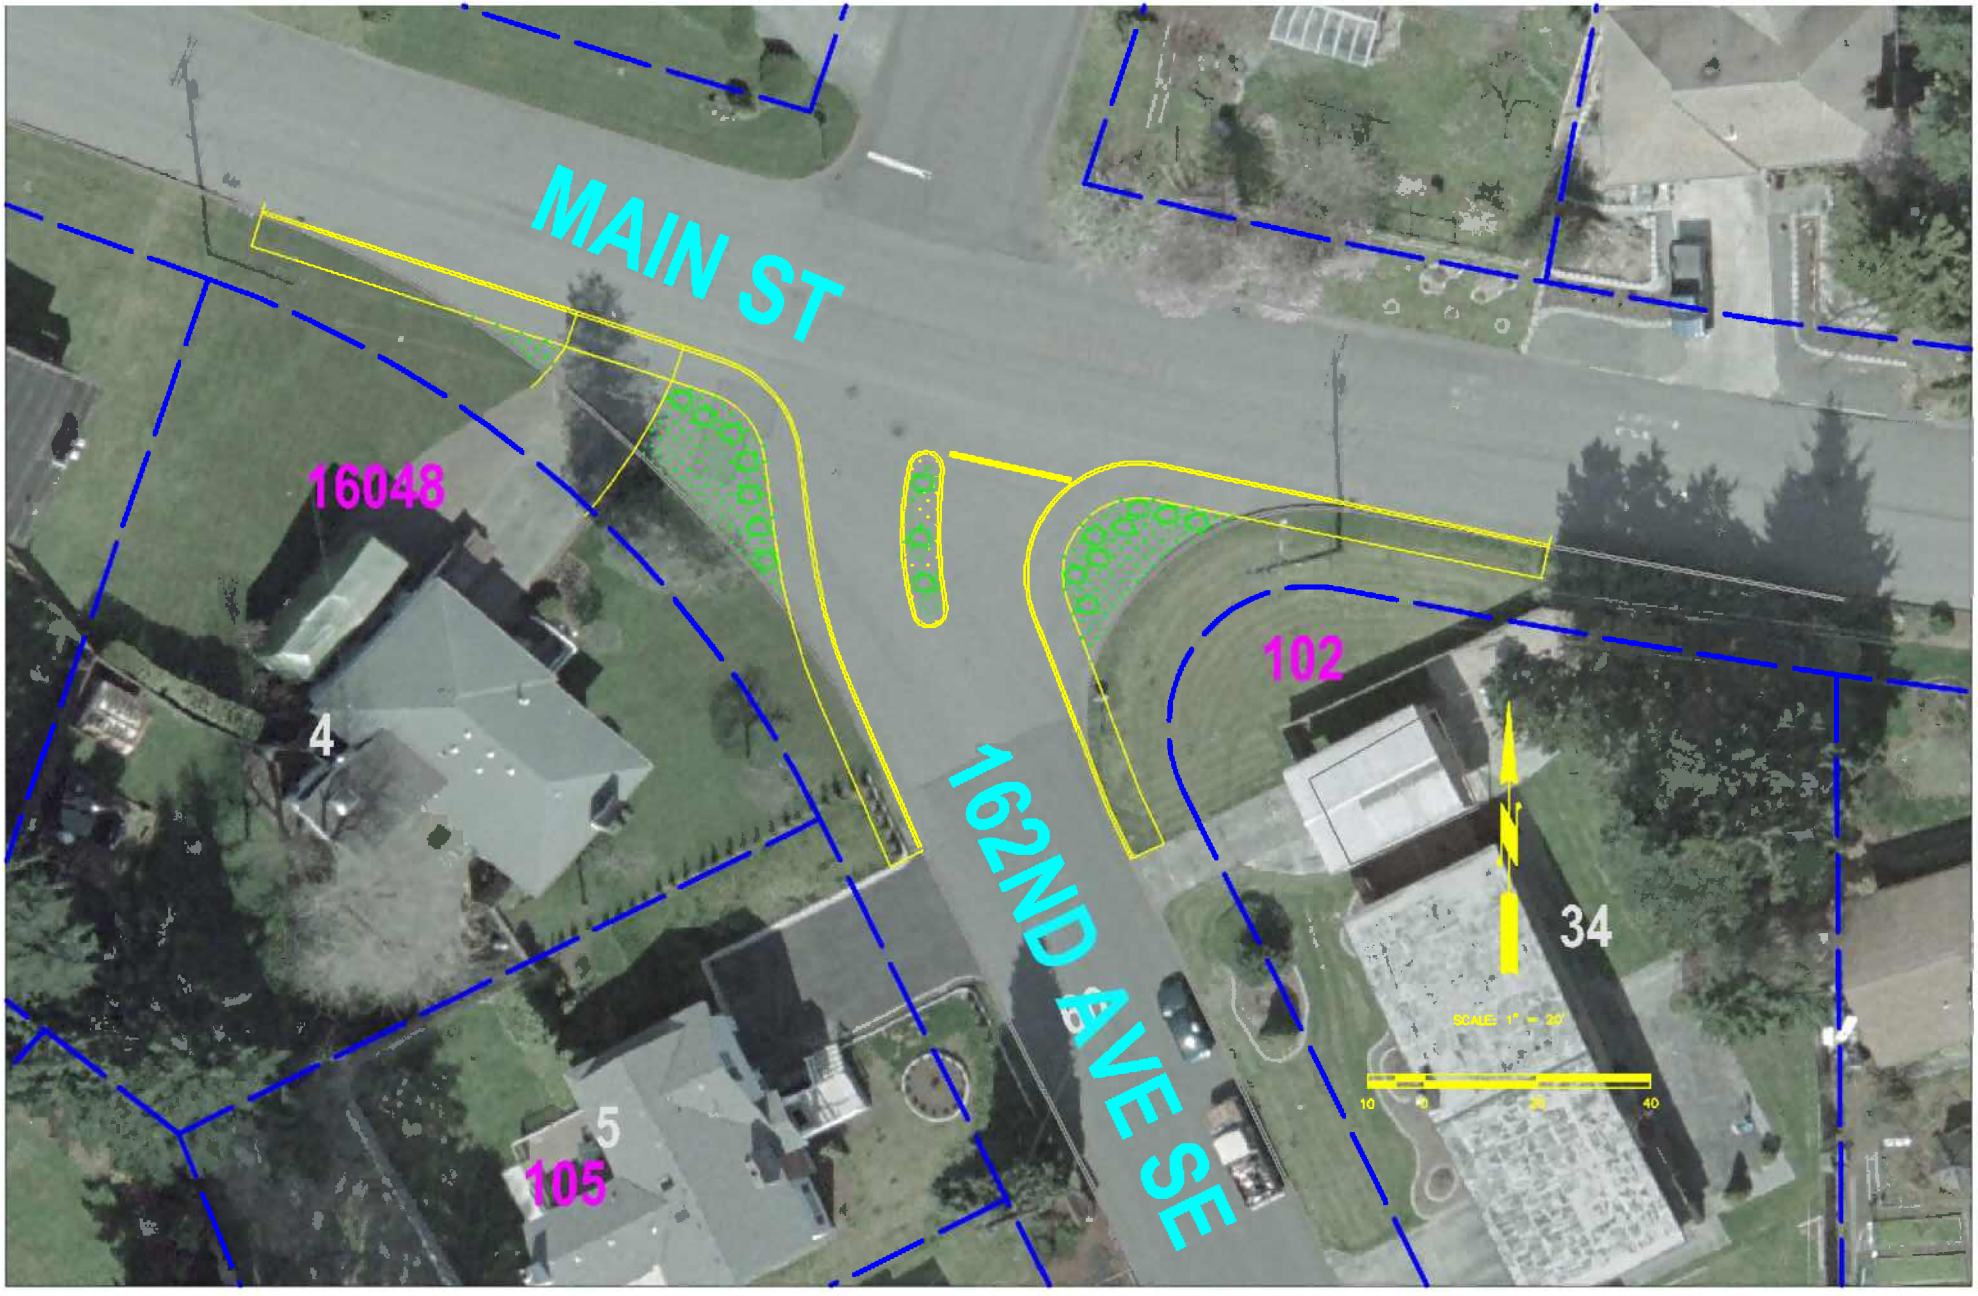
6-ft concrete sidewalk, curb, and gutter on south corners. Also includes a 6-ft wide landscaped median on the 162nd Ave SE leg.