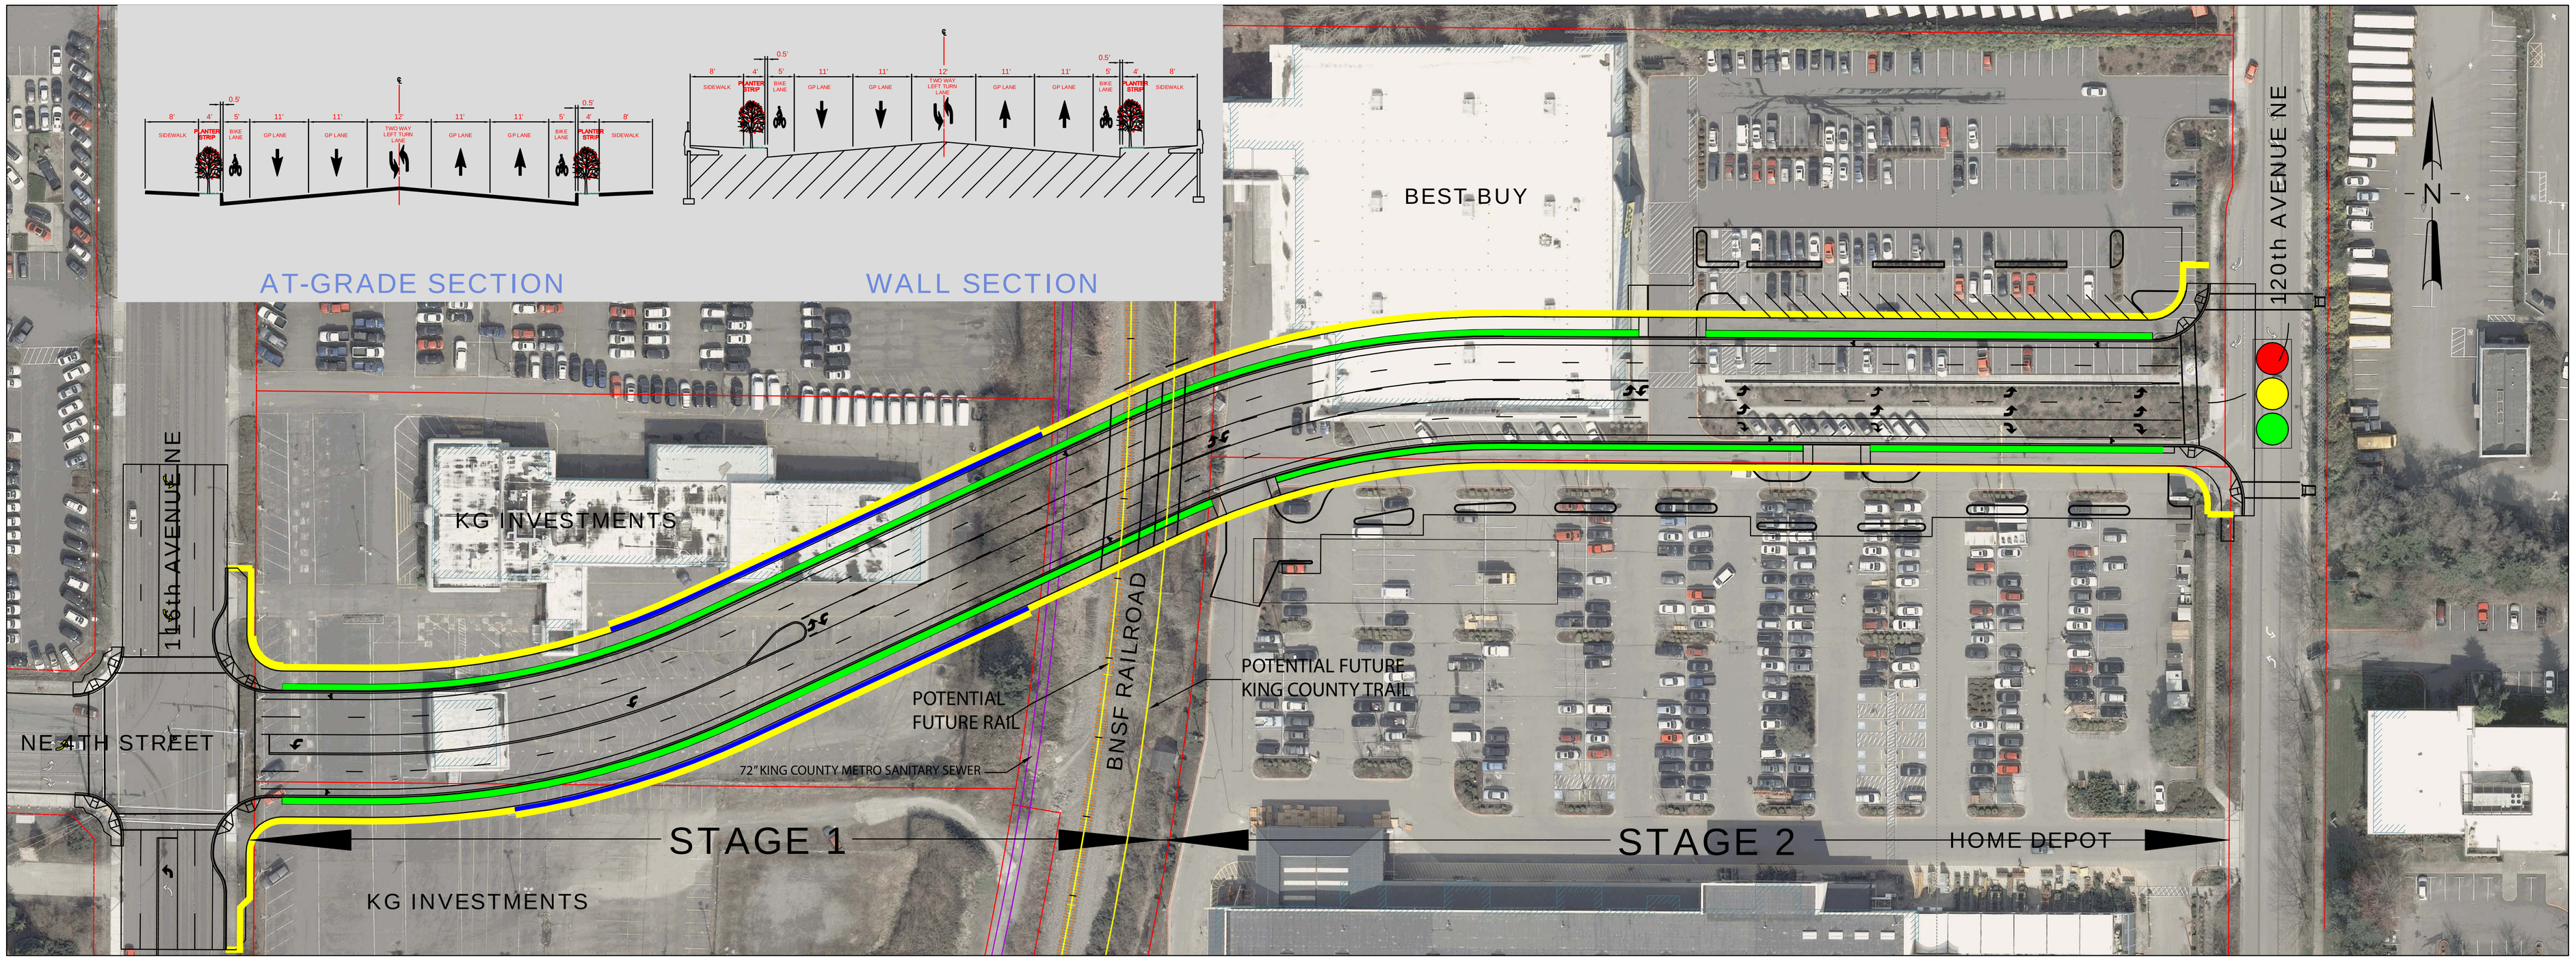

PREFERRED ALTERNATIVE

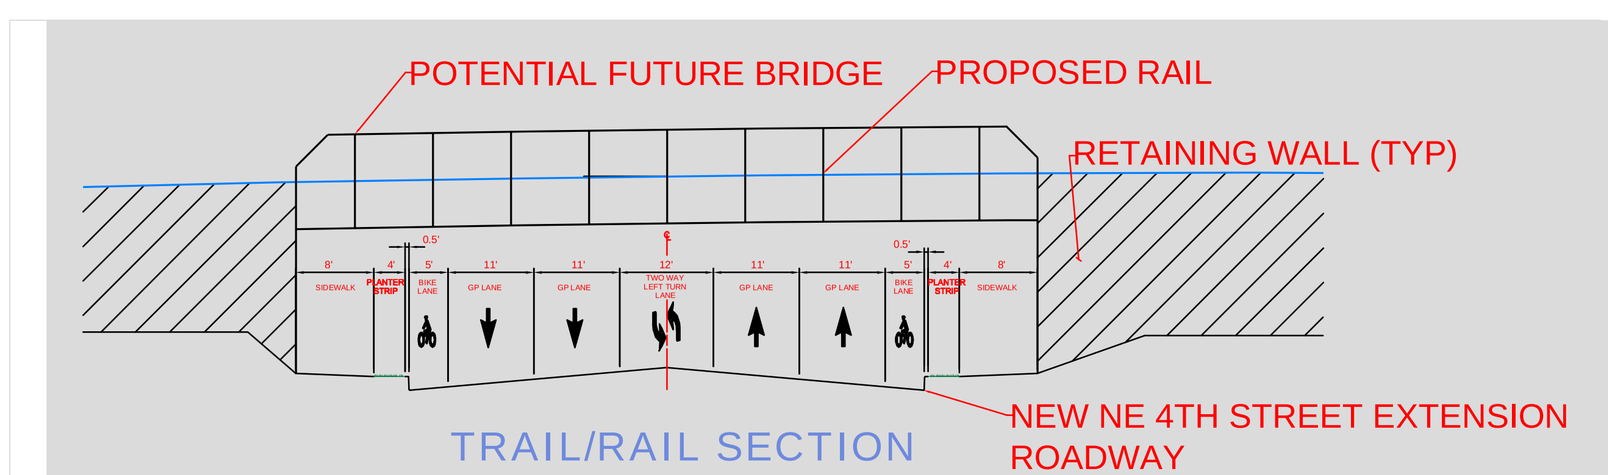

TRAIL/RAIL SECTION

CONSTRUCTION DURATION

STAGE 1 ≈ 12 MONTHS
STAGE 2 ≈ 12 MONTHS

LEGEND

- RETAINING WALL
- PLANTER STRIP
- PARCEL BOUNDARY
- PROJECT BOUNDARY

Wilburton connections

PB PARSONS BRINCKERHOFF

City of Bellevue
TRANSPORTATION DEPARTMENT

50 25 0 50 100
SCALE IN FEET