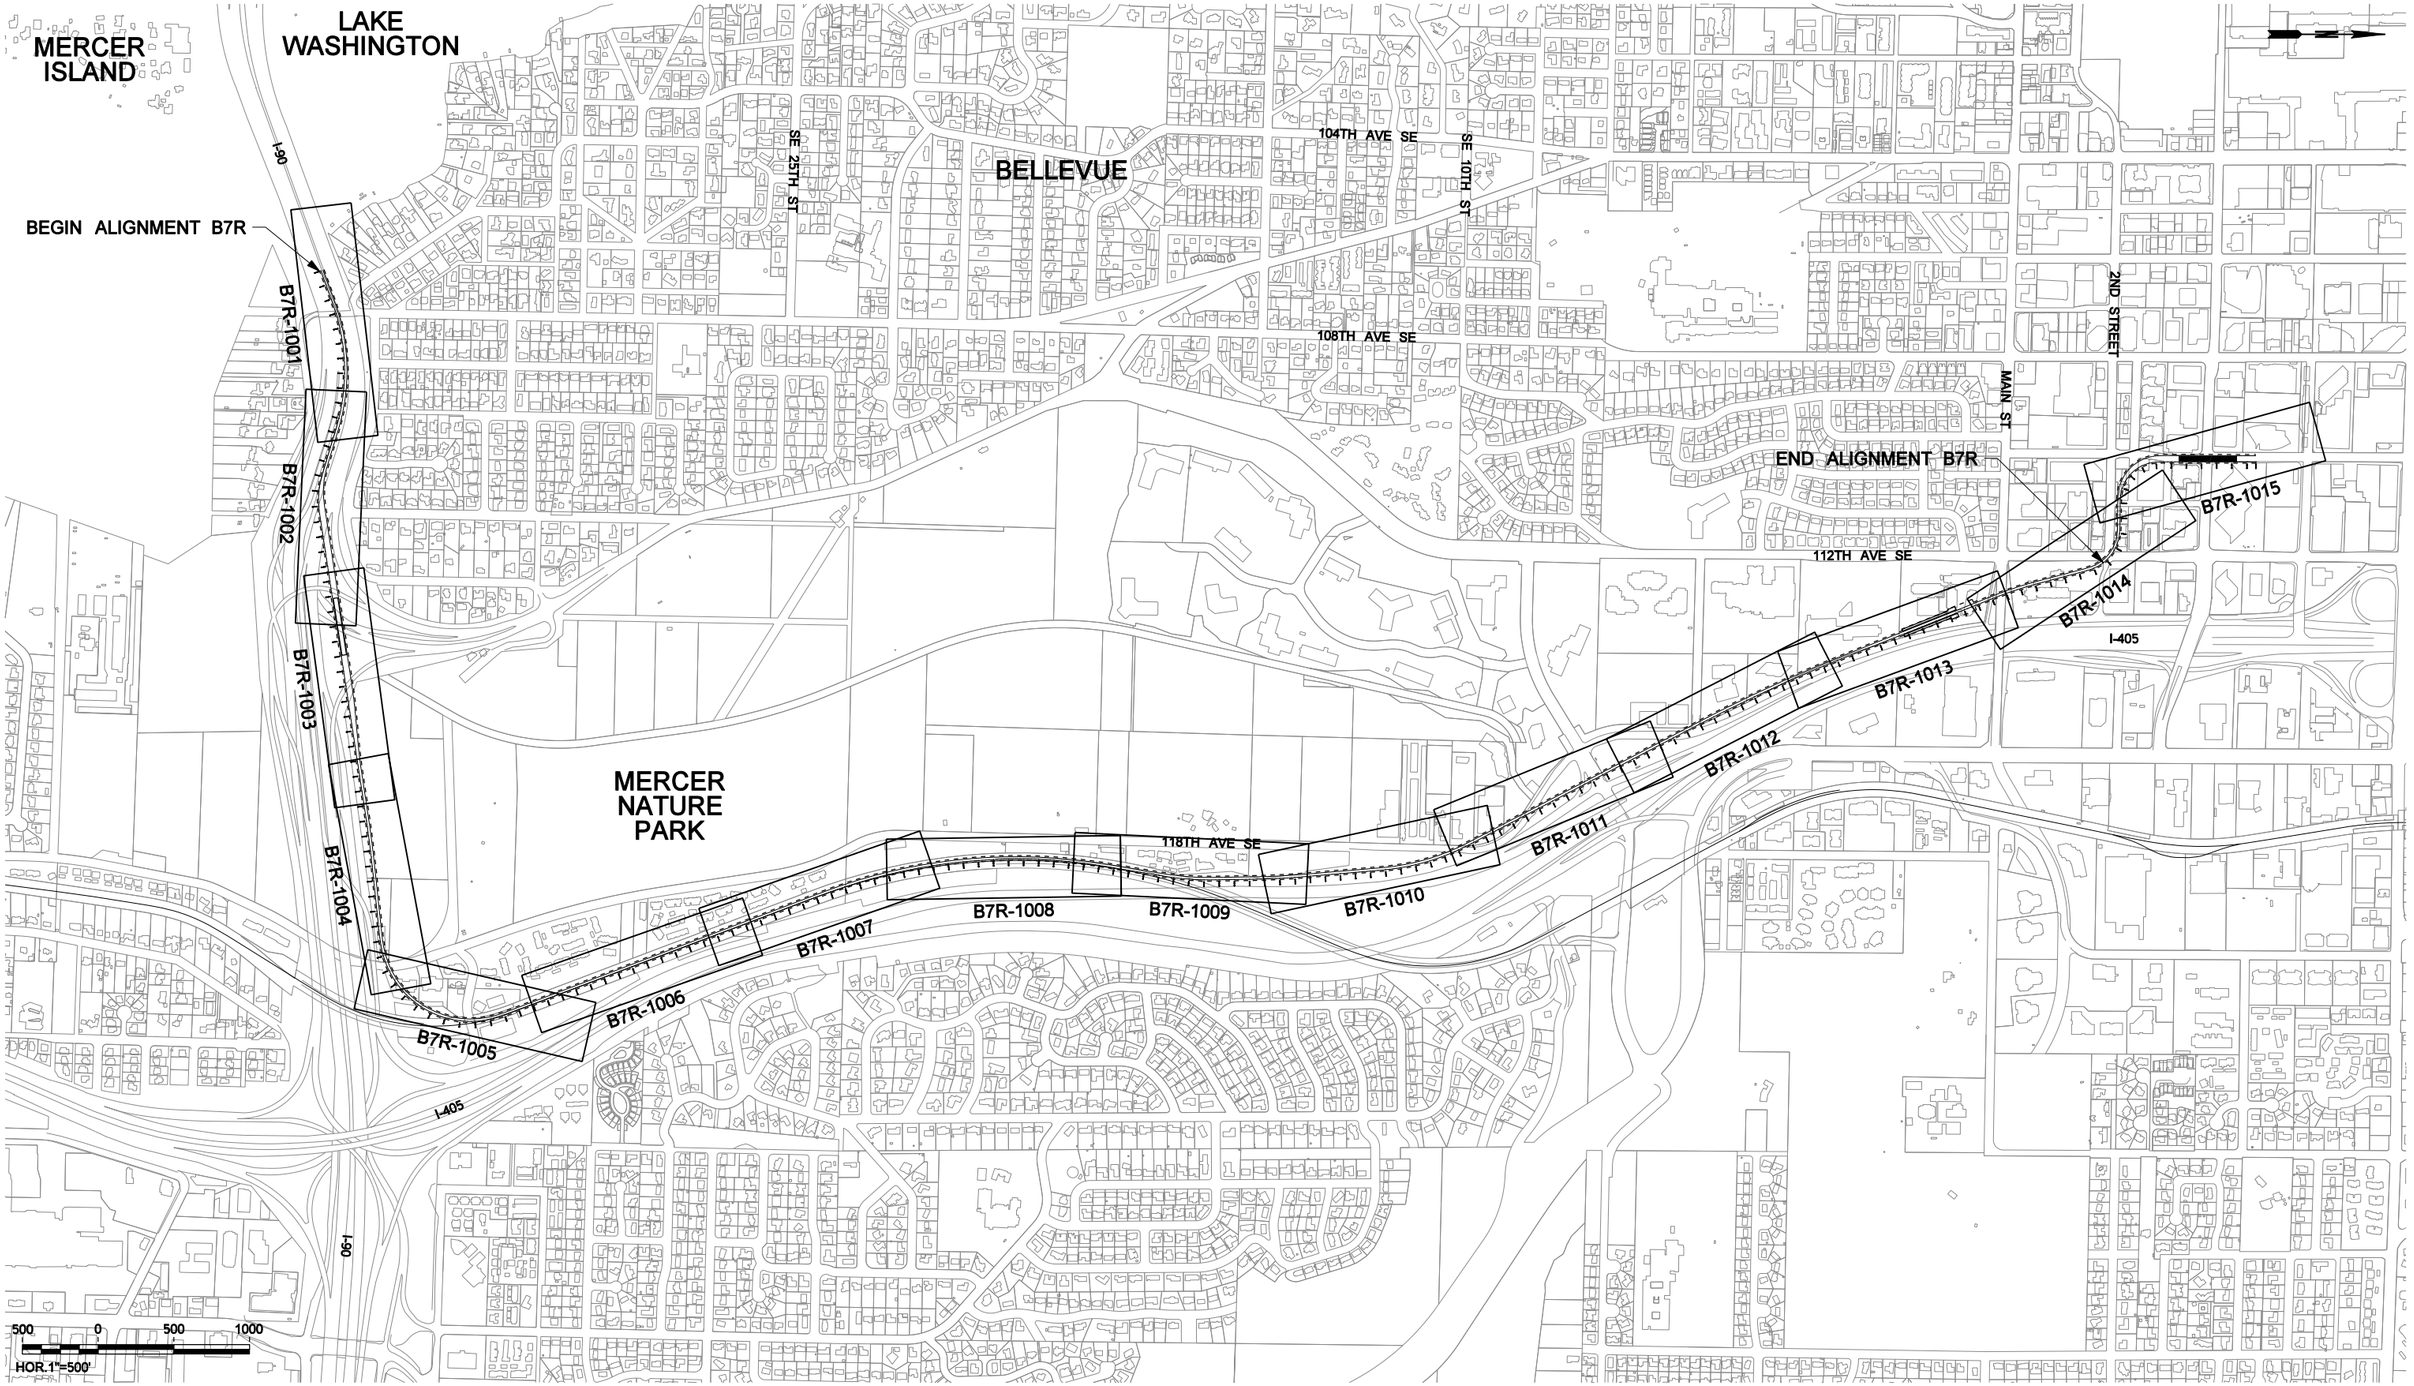

REV	DATE	BY	CHK	APP	DESCRIPTION
B	03/07/11	PT	NW	RP	REVISED 1% SUBMITTAL
A	02/16/11	PT	DH	RP	1% SUBMITTAL

DESIGNED BY: T. NATWICK
DRAWN BY: P. TONKIN
CHECKED BY: D. HUNT
IN CHARGE: R. PRUST
DATE: 03/07/11

REVISED 1% SUBMITTAL

NOT FOR CONSTRUCTION

ARUP
Arup North America Ltd.
403 Columbia Street, Suite 220, Seattle, WA 98104 USA
Tel (206) 749 9674 Fax (206) 749 0665
www.arup.com ©

SUBMITTED	DATE	APPROVED	DATE

EAST LINK LIGHT RAIL

B7/C9T TO NE 2nd PORTAL
(B7 REVISED) ALTERNATIVE
TRACK PLAN & PROFILE
STA. 2000+00 TO 2184+74.07

CONTRACT NO. 215382
DRAWING NO. B7R-1000
SCALE AS SHOWN
SHEET NO. SHEET 1

3/7/2011 3:27:23 PM Q:\215382-00\4 Internal Project Data\4-03 Drawings\Rail\Drawing Sheets\1% Submittal\B7R-1000.dgn
eron.sudhousen

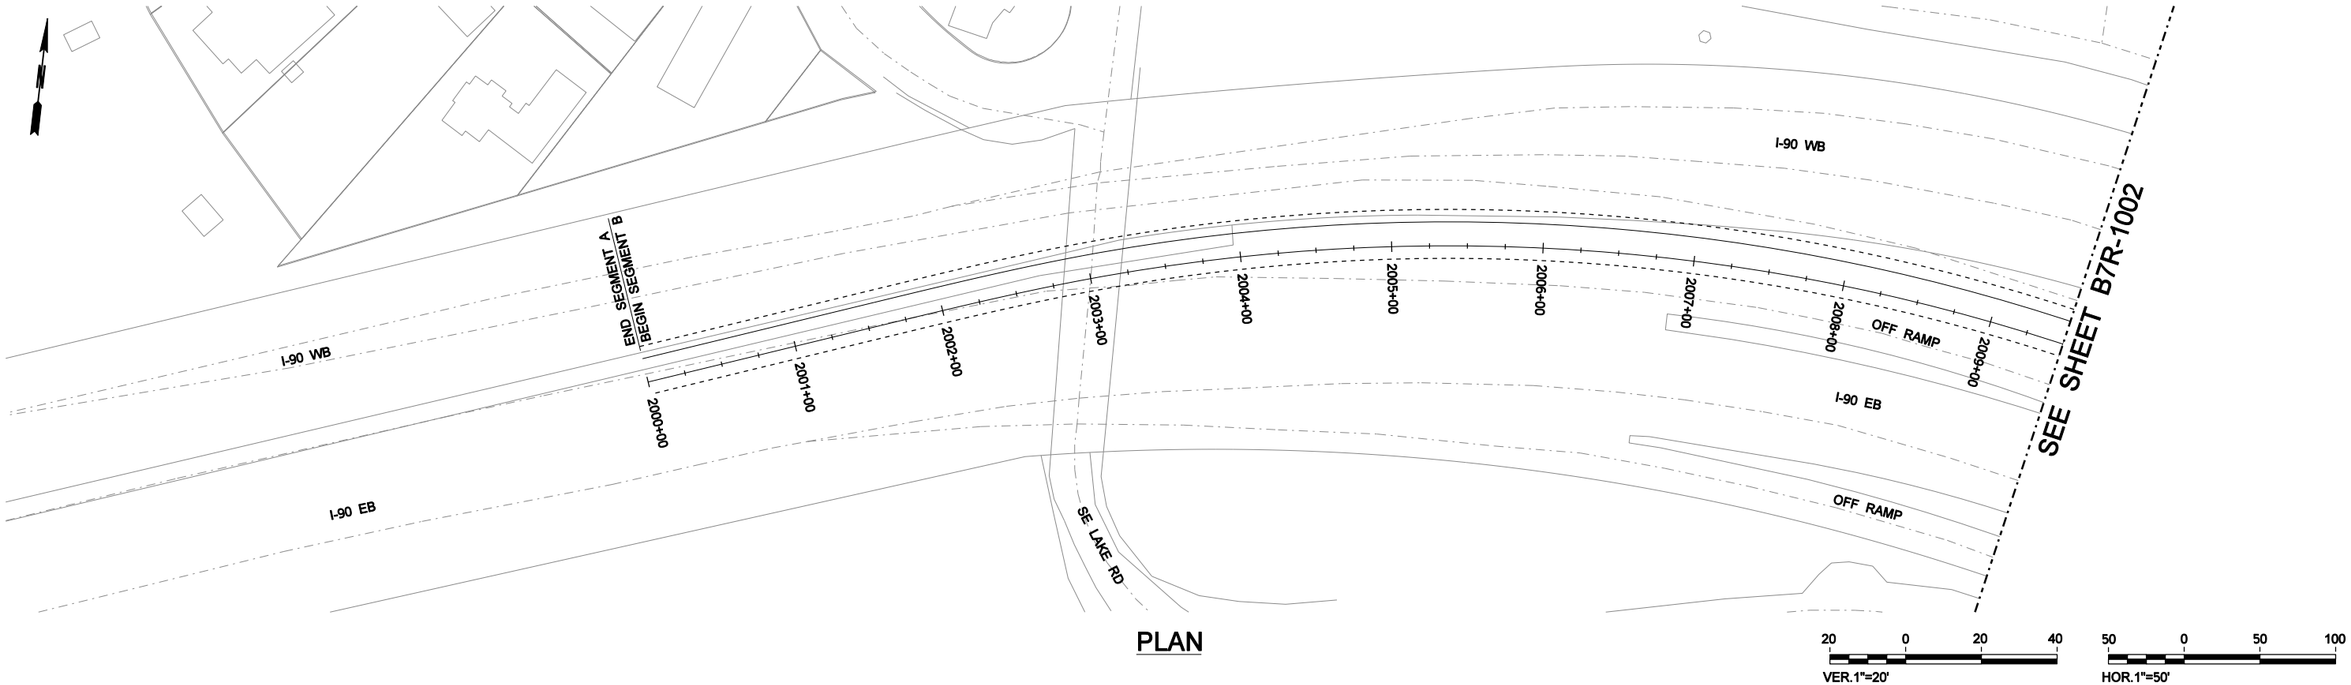

PLAN

VER.1"=20'

HOR.1"=50'

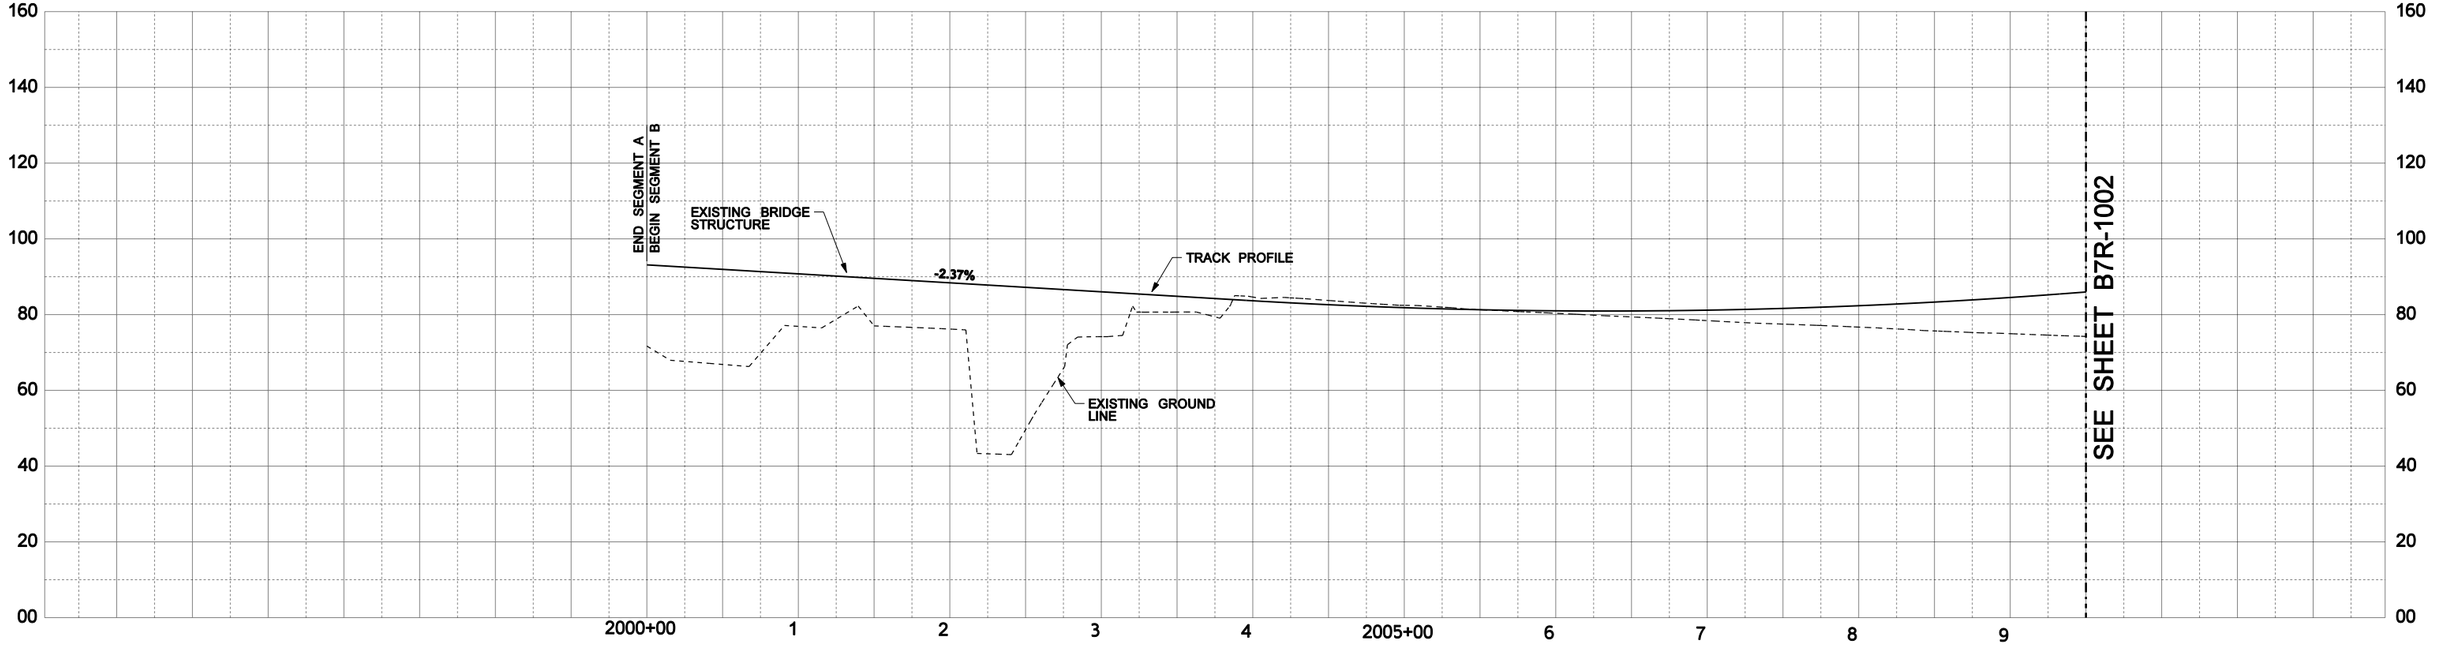

PROFILE

REV	DATE	BY	CHK	APP	DESCRIPTION
B	03/07/11	PT	NW	RP	REVISED 1% SUBMITTAL
A	02/16/11	PT	DH	RP	1% SUBMITTAL

DESIGNED BY: T. NATWICK
DRAWN BY: P. TONKIN
CHECKED BY: D. HUNT
IN CHARGE: R. PRUST
DATE: 03/07/11

REVISED 1% SUBMITTAL

NOT FOR CONSTRUCTION

ARUP
Arup North America Ltd.
403 Columbia Street, Suite 220, Seattle, WA 98104 USA
Tel (206) 749 9674 Fax (206) 749 0665
www.arup.com ©

CITY OF BELLEVUE WASHINGTON

SUBMITTED	DATE	APPROVED	DATE

EAST LINK LIGHT RAIL

B7/C9T TO NE 2nd PORTAL
(B7 REVISED) ALTERNATIVE
TRACK PLAN & PROFILE
STA. 2000+00 TO 2009+50

CONTRACT NO. 215382
DRAWING NO. B7R-1001
SCALE AS SHOWN
SHEET NO. SHEET 2

3/7/2011 4:59:48 PM Q:\215382-00\4 Internal Project Data\4-03 Drawings\Rail\Drawing Sheets\1% Submittal\B7R-1001.dgn
aron.audhousen

PLAN

VER.1"=20' (20 0 20 40)

HOR.1"=50' (50 0 50 100)

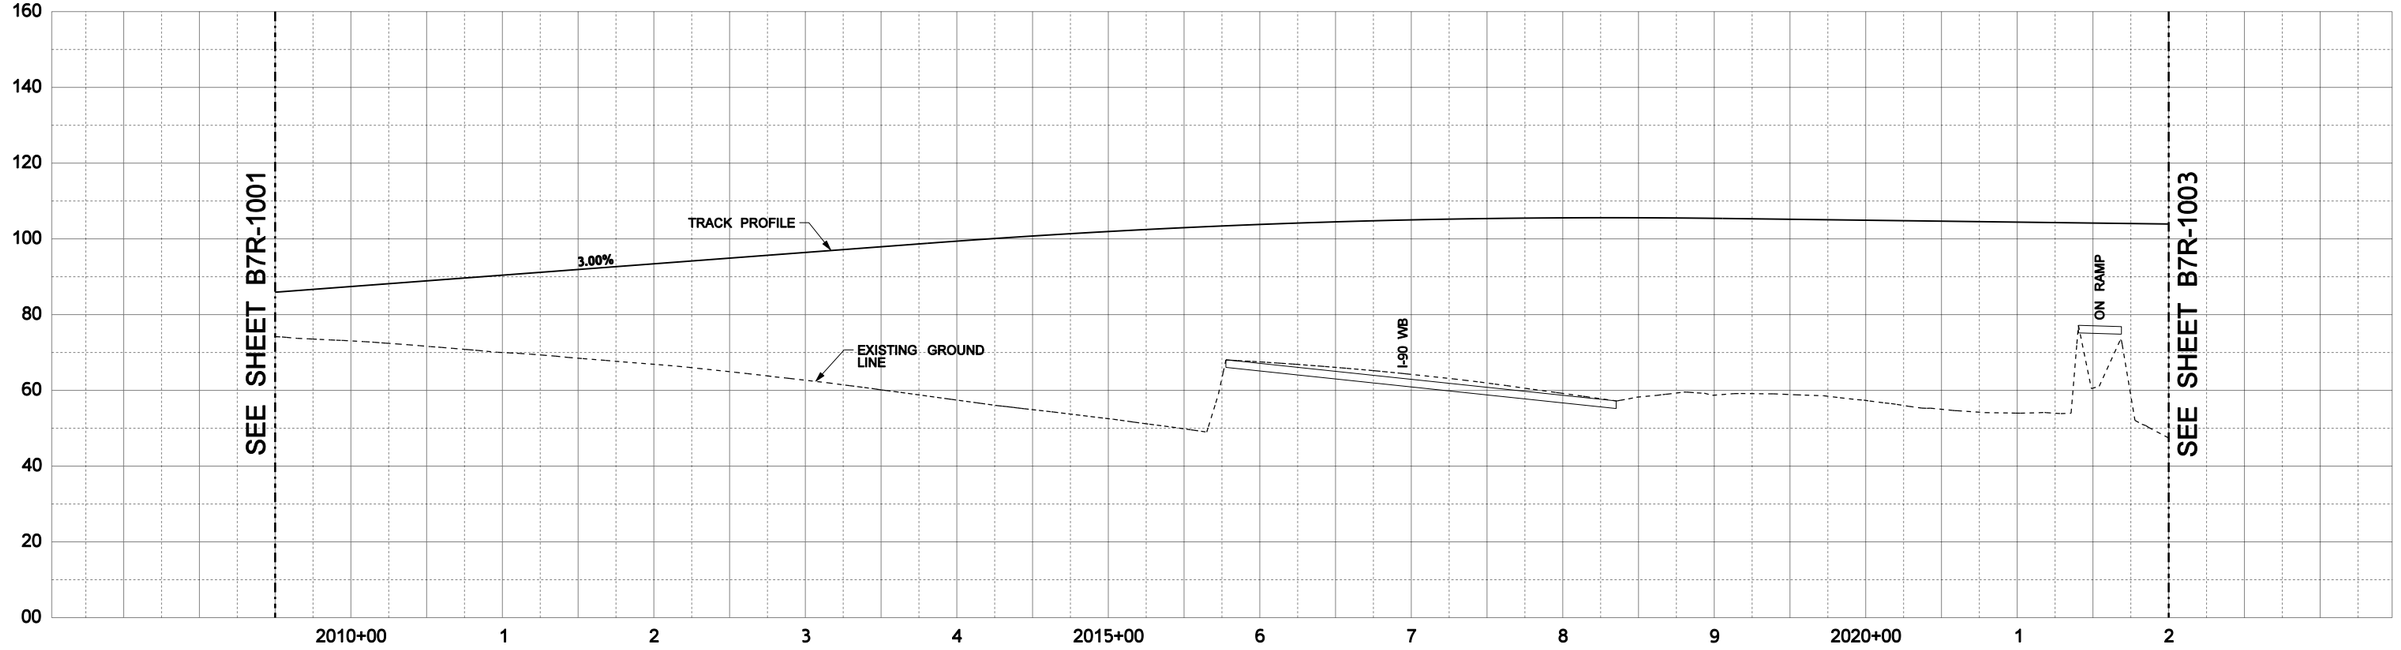

PROFILE

REV	DATE	BY	CHK	APP	DESCRIPTION
B	03/07/11	PT	NW	RP	REVISED 1% SUBMITTAL
A	02/16/11	PT	DH	RP	1% DRAFT SUBMITTAL

DESIGNED BY: T. NATWICK
DRAWN BY: P. TONKIN
CHECKED BY: D. HUNT
IN CHARGE: R. PRUST
DATE: 03/07/11

REVISED 1% SUBMITTAL

NOT FOR CONSTRUCTION

ARUP
Arup North America Ltd.
403 Columbia Street, Suite 220, Seattle, WA 98104 USA
Tel (206) 749 9674 Fax (206) 749 0665
www.arup.com ©

CITY OF BELLEVUE WASHINGTON

SUBMITTED	DATE	APPROVED	DATE

EAST LINK LIGHT RAIL

B7/C9T TO NE 2nd PORTAL
(B7 REVISED) ALTERNATIVE
TRACK PLAN & PROFILE
STA. 2009+50 TO 2022+00

CONTRACT NO. 215382
DRAWING NO. B7R-1002
SCALE AS SHOWN
SHEET NO. SHEET 3

3/7/2011 4:57:55 PM Q:\215382-00\4 Internal Project Data\4-03 Drawings\Rail\Drawing Sheets\1% Submittal\B7R-1002.dgn
aron.audhousen

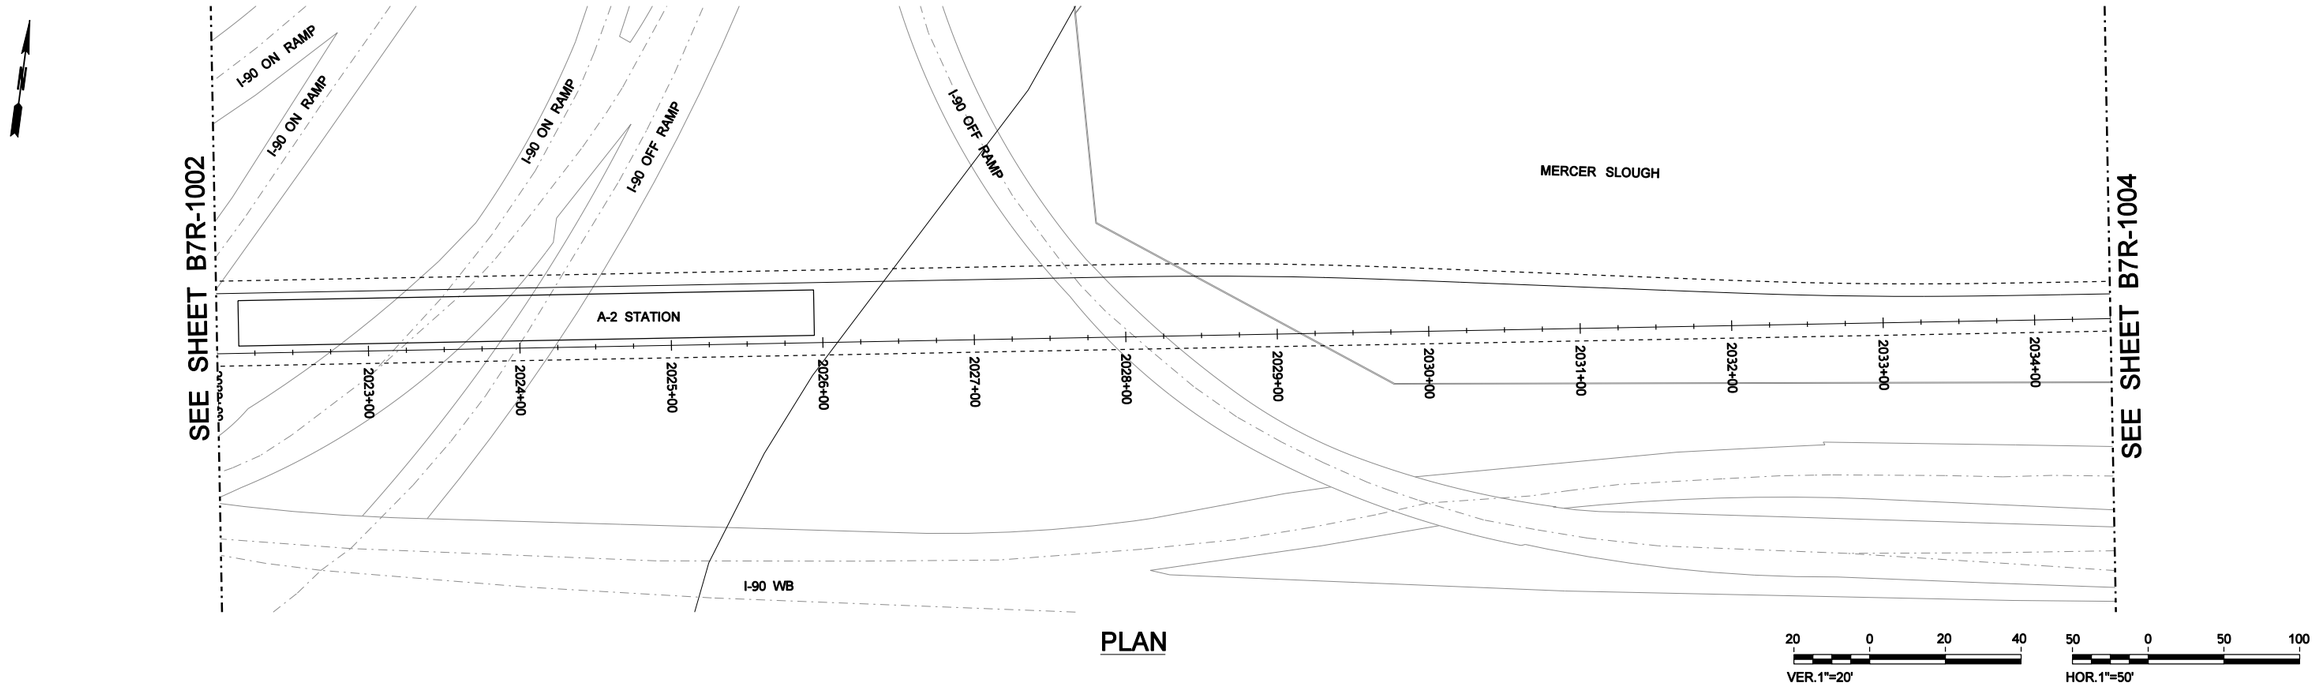

PLAN

VER.1"=20' (20 0 20 40)

HOR.1"=50' (50 0 50 100)

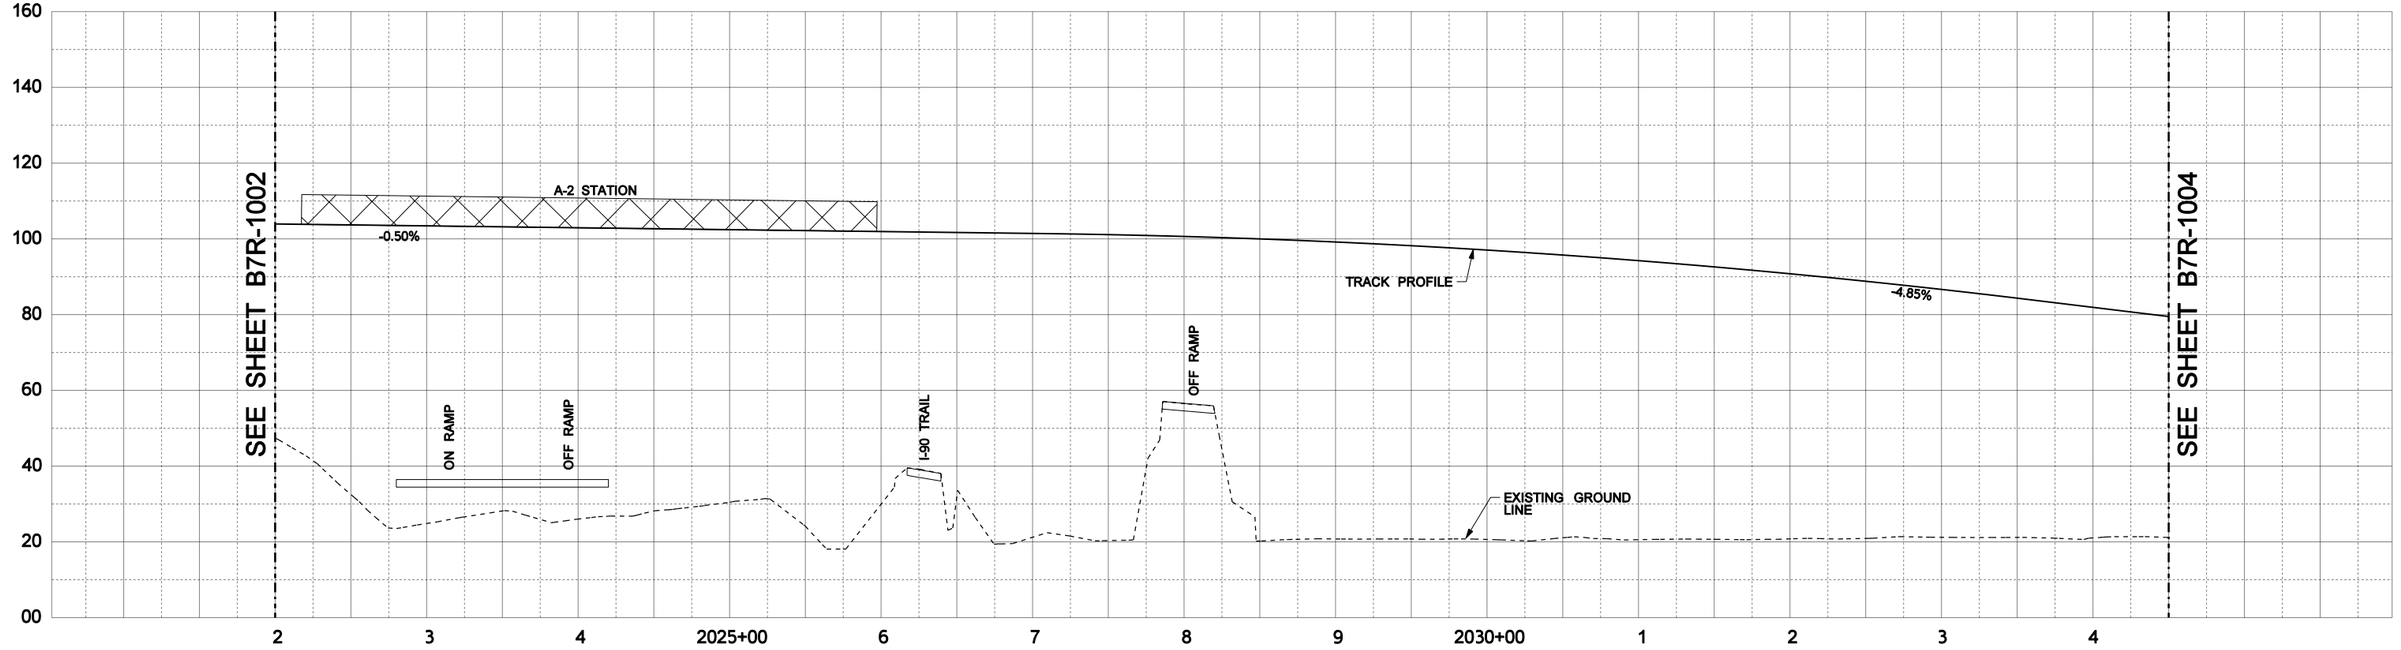

PROFILE

REV	DATE	BY	CHK	APP	DESCRIPTION
B	03/07/11	PT	NW	RP	REVISED 1% SUBMITTAL
A	02/16/11	PT	DH	RP	1% SUBMITTAL

DESIGNED BY: T. NATWICK
DRAWN BY: P.TONKIN
CHECKED BY: D. HUNT
IN CHARGE: R. PRUST
DATE: 03/07/11

REVISED 1% SUBMITTAL

NOT FOR CONSTRUCTION

ARUP
Arup North America Ltd.
403 Columbia Street, Suite 220, Seattle, WA 98104 USA
Tel (206) 749 9674 Fax (206) 749 0665
www.arup.com ©

CITY OF BELLEVUE WASHINGTON

SUBMITTED	DATE	APPROVED	DATE

EAST LINK LIGHT RAIL

B7/C9T TO NE 2nd PORTAL
(B7 REVISED) ALTERNATIVE
TRACK PLAN & PROFILE
STA. 2022+00 TO 2034+50

CONTRACT NO. 215382
DRAWING NO. B7R-1003
SCALE AS SHOWN
SHEET NO. SHEET 4

Q:\215382-00\4 Internal Project Data\4-03 Drawings\Rail\Drawing Sheets\1% Submittal\B7R-1003.dgn
3/7/2011 4:55:26 PM
aron.audhousen

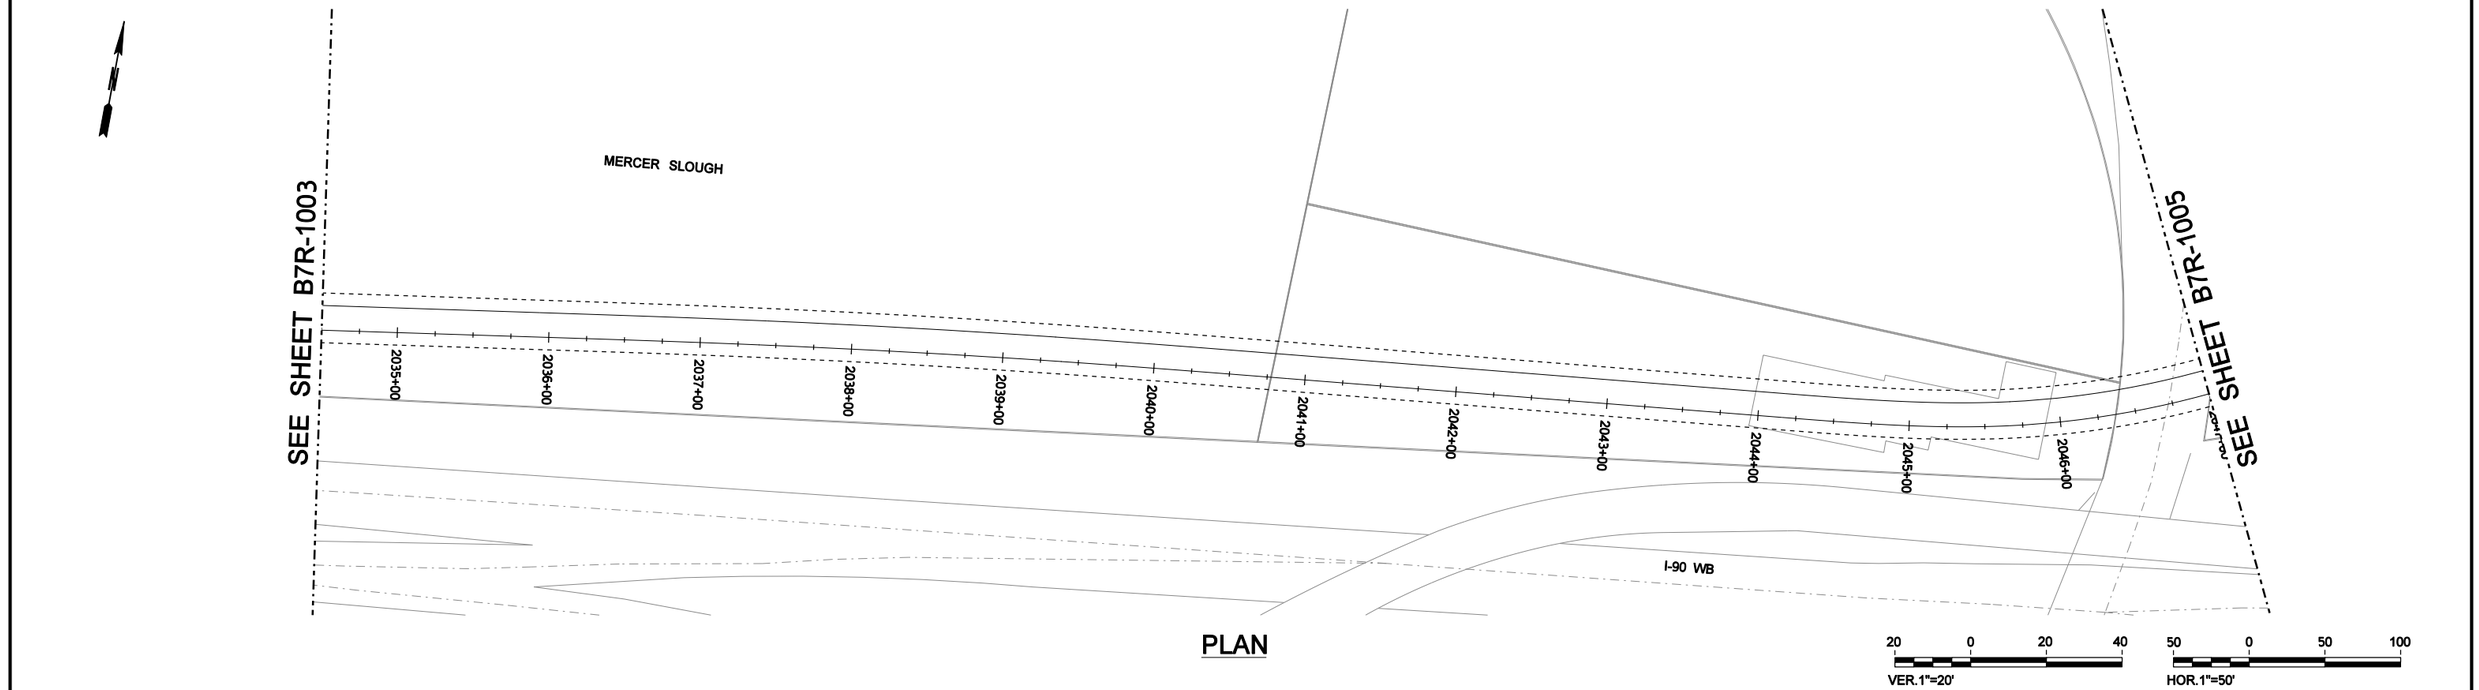

PLAN

VER.1"=20'

HOR.1"=50'

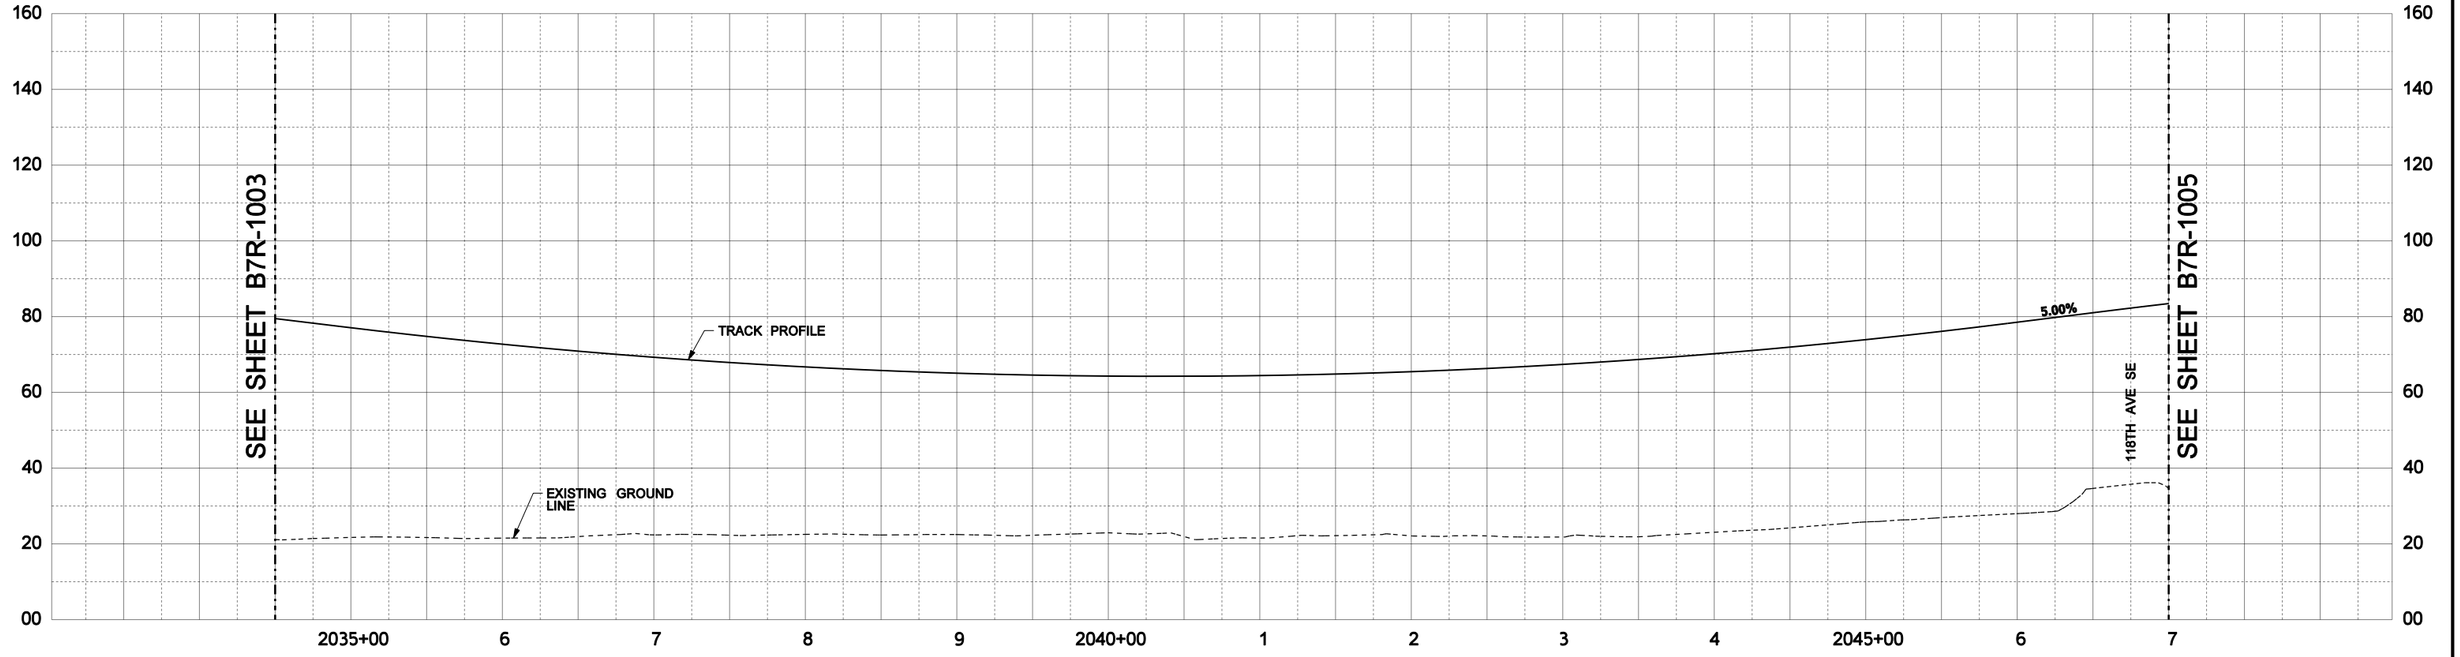

PROFILE

REV	DATE	BY	CHK	APP	DESCRIPTION
B	03/07/11	PT	NW	RP	REVISED 1% SUBMITTAL
A	02/16/11	PT	DH	RP	1% SUBMITTAL

DESIGNED BY: T. NATWICK
DRAWN BY: P. TONKIN
CHECKED BY: D. HUNT
IN CHARGE: R. PRUST
DATE: 03/07/11

REVISED 1% SUBMITTAL

NOT FOR CONSTRUCTION

ARUP
Arup North America Ltd.
403 Columbia Street, Suite 220, Seattle, WA 98104 USA
Tel (206) 749 9674 Fax (206) 749 0665
www.arup.com ©

CITY OF BELLEVUE WASHINGTON

SUBMITTED	DATE	APPROVED	DATE

EAST LINK LIGHT RAIL

B7/C9T TO NE 2nd PORTAL
(B7 REVISED) ALTERNATIVE
TRACK PLAN & PROFILE
STA. 2034+50 TO 2047+00

CONTRACT NO. 215382
DRAWING NO. B7R-1004
SCALE AS SHOWN
SHEET NO. SHEET 5

Q:\215382-00\4 Internal Project Data\4-03 Drawings\Rail\Drawing Sheets\1% Submittal\B7R-1004.dgn 3/7/2011 4:51:45 PM aron.audhousen

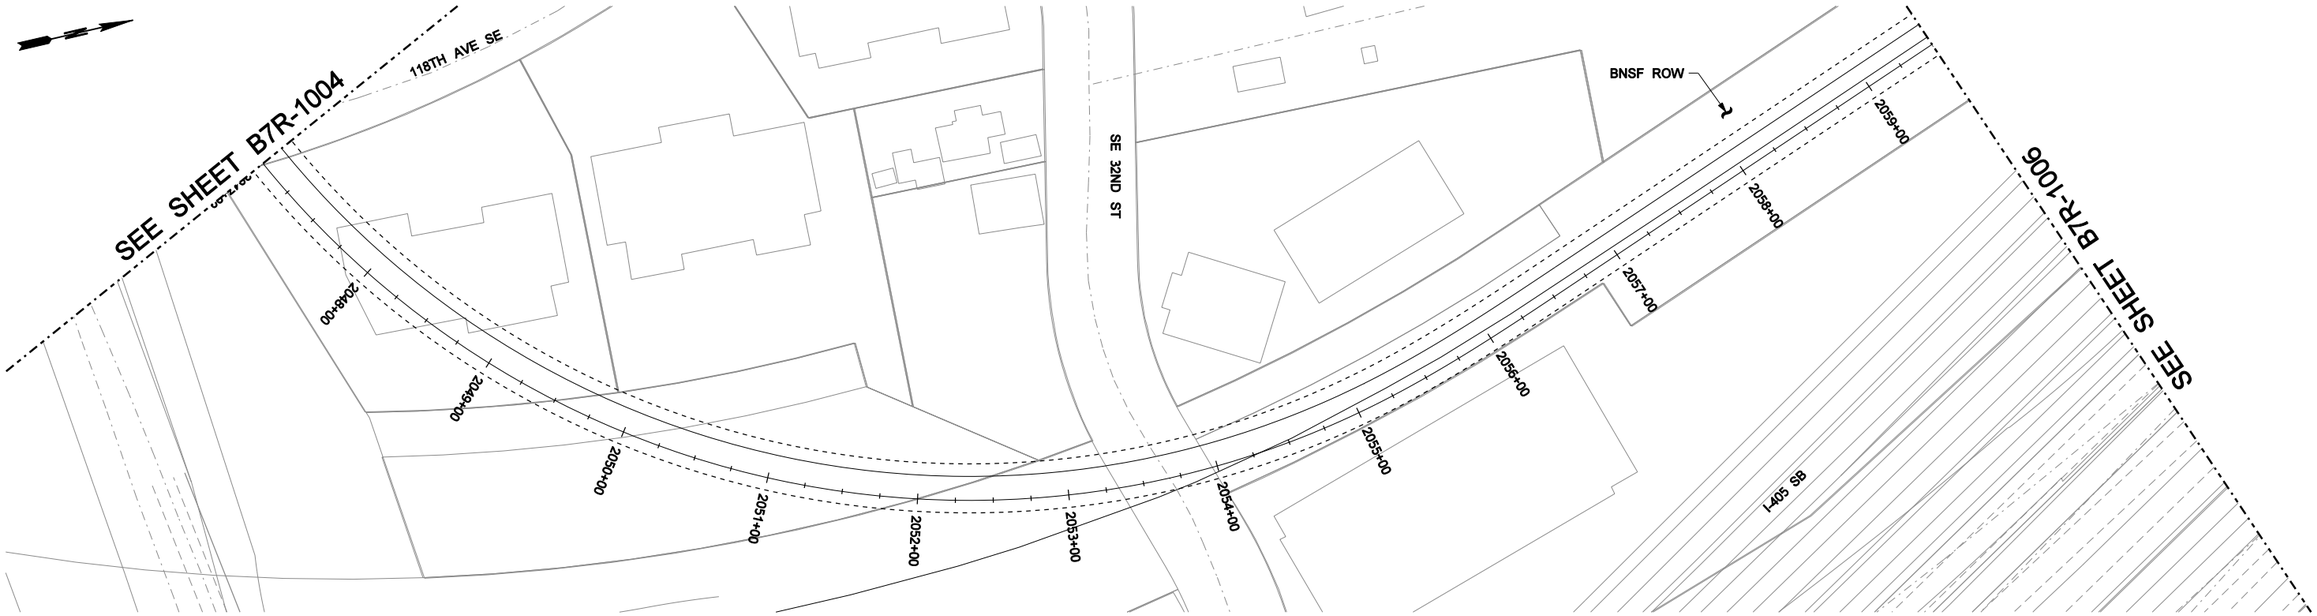

PLAN

VER.1"=20'

HOR.1"=50'

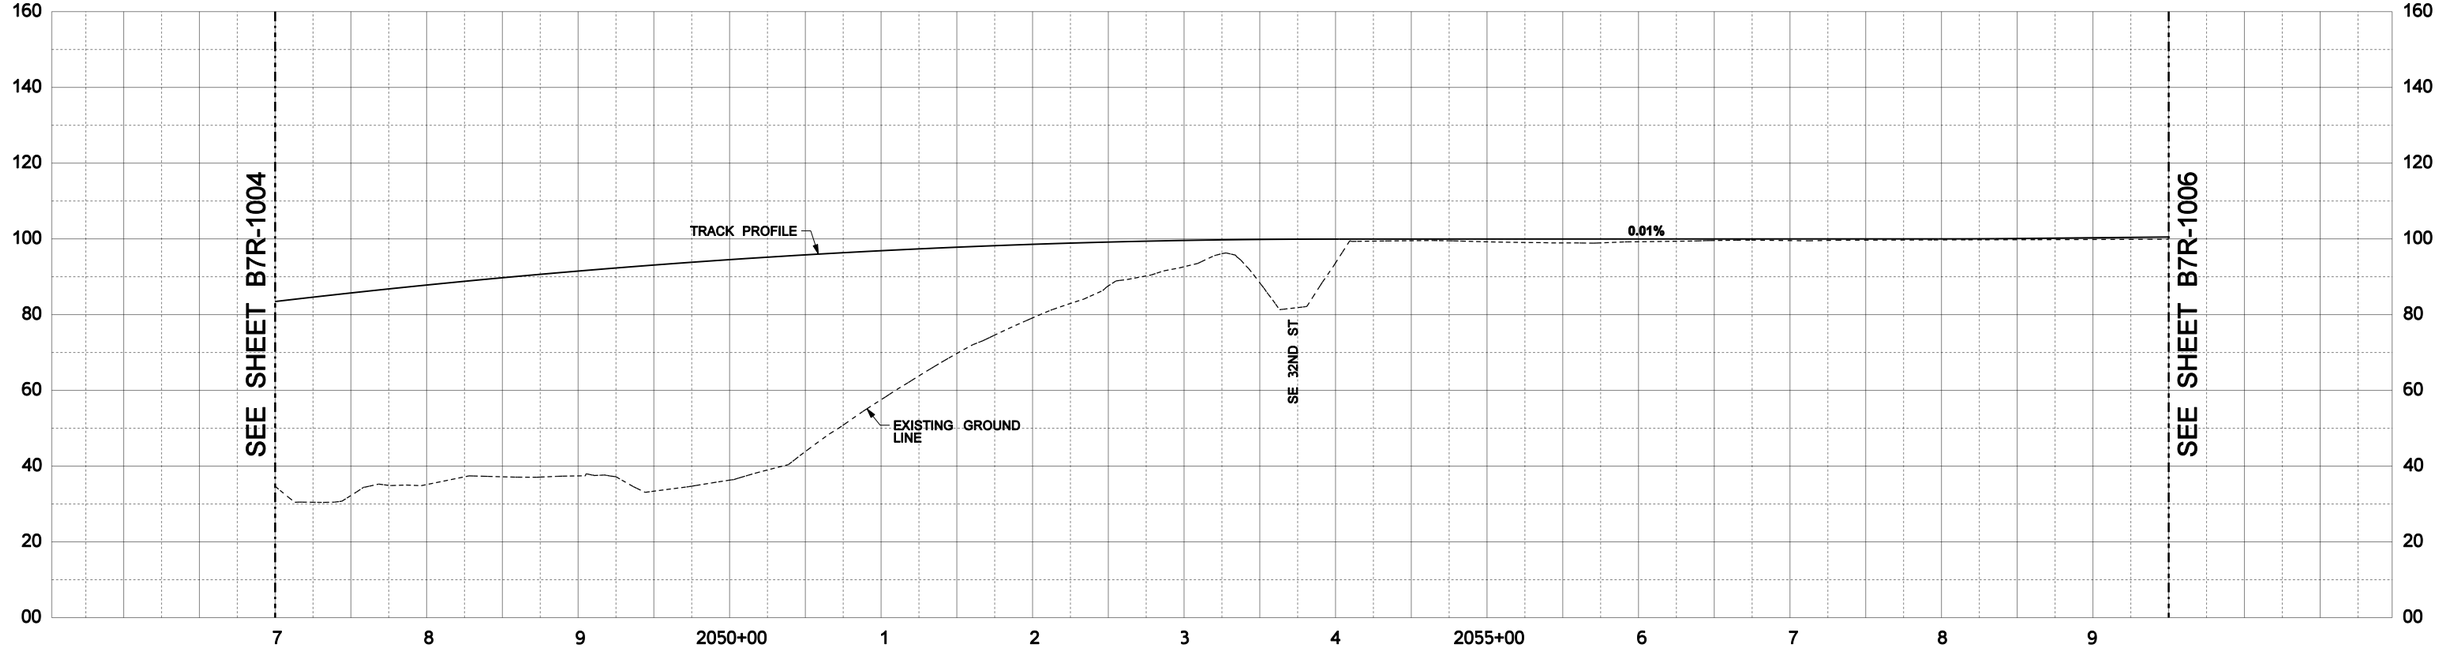

PROFILE

REV	DATE	BY	CHK	APP	DESCRIPTION
B	03/07/11	PT	NW	RP	REVISED 1% SUBMITTAL
A	02/16/11	PT	DH	RP	1% SUBMITTAL

DESIGNED BY T. NATWICK
DRAWN BY P. TONKIN
CHECKED BY D. HUNT
IN CHARGE R. PRUST
DATE 03/07/11

REVISED 1% SUBMITTAL

NOT FOR CONSTRUCTION

ARUP
Arup North America Ltd.
403 Columbia Street, Suite 220, Seattle, WA 98104 USA
Tel (206) 749 9674 Fax (206) 749 0665
www.arup.com ©

CITY OF BELLEVUE WASHINGTON

SUBMITTED	DATE	APPROVED	DATE

EAST LINK LIGHT RAIL

B7/C9T TO NE 2nd PORTAL
(B7 REVISED) ALTERNATIVE
TRACK PLAN & PROFILE
STA. 2047+00 TO 2059+50

CONTRACT NO. 215382
DRAWING NO. B7R-1005
SCALE AS SHOWN
SHEET NO. SHEET 6

Q:\215382-00\4 Internal Project Data\4-03 Drawings\Rail\Drawing Sheets\1% Submittal\B7R-1005.dgn
3/7/2011 4:47:51 PM
aron.audhousen

PLAN

VER.1"=20'

HOR.1"=50'

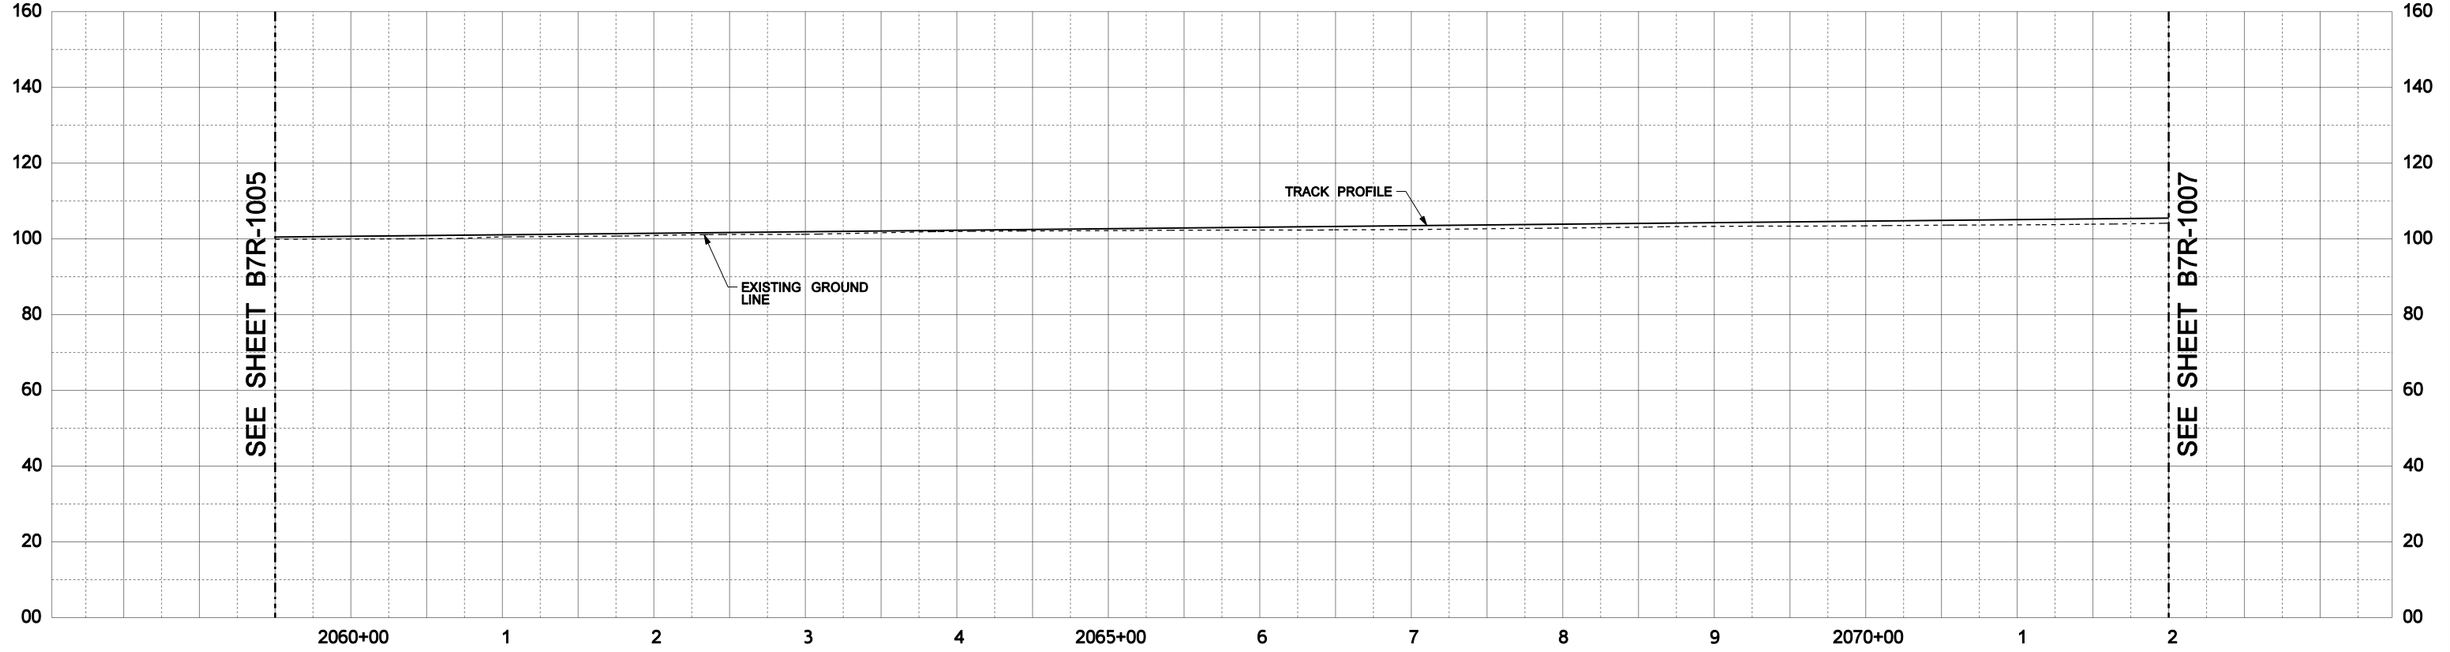

PROFILE

REV	DATE	BY	CHK	APP	DESCRIPTION
B	03/07/11	PT	NW	RP	REVISED 1% SUBMITTAL
A	02/16/11	PT	DH	RP	1% SUBMITTAL

DESIGNED BY: T. NATWICK
DRAWN BY: P. TONKIN
CHECKED BY: D. HUNT
IN CHARGE: R. PRUST
DATE: 03/07/11

REVISED 1% SUBMITTAL

NOT FOR CONSTRUCTION

ARUP
Arup North America Ltd.
403 Columbia Street, Suite 220, Seattle, WA 98104 USA
Tel (206) 749 9674 Fax (206) 749 0665
www.arup.com ©

CITY OF BELLEVUE WASHINGTON

SUBMITTED	DATE	APPROVED	DATE

EAST LINK LIGHT RAIL

B7/C9T TO NE 2nd PORTAL
(B7 REVISED) ALTERNATIVE
TRACK PLAN & PROFILE
STA. 2059+50 TO 2072+00

CONTRACT NO. 215382
DRAWING NO. B7R-1006
SCALE AS SHOWN
SHEET NO. SHEET 7

3/7/2011 4:44:00 PM Q:\215382-00\4 Internal Project Data\4-03 Drawings\Rail\Drawing Sheets\1% Submittal\B7R-1006.dgn
eron.audhousen

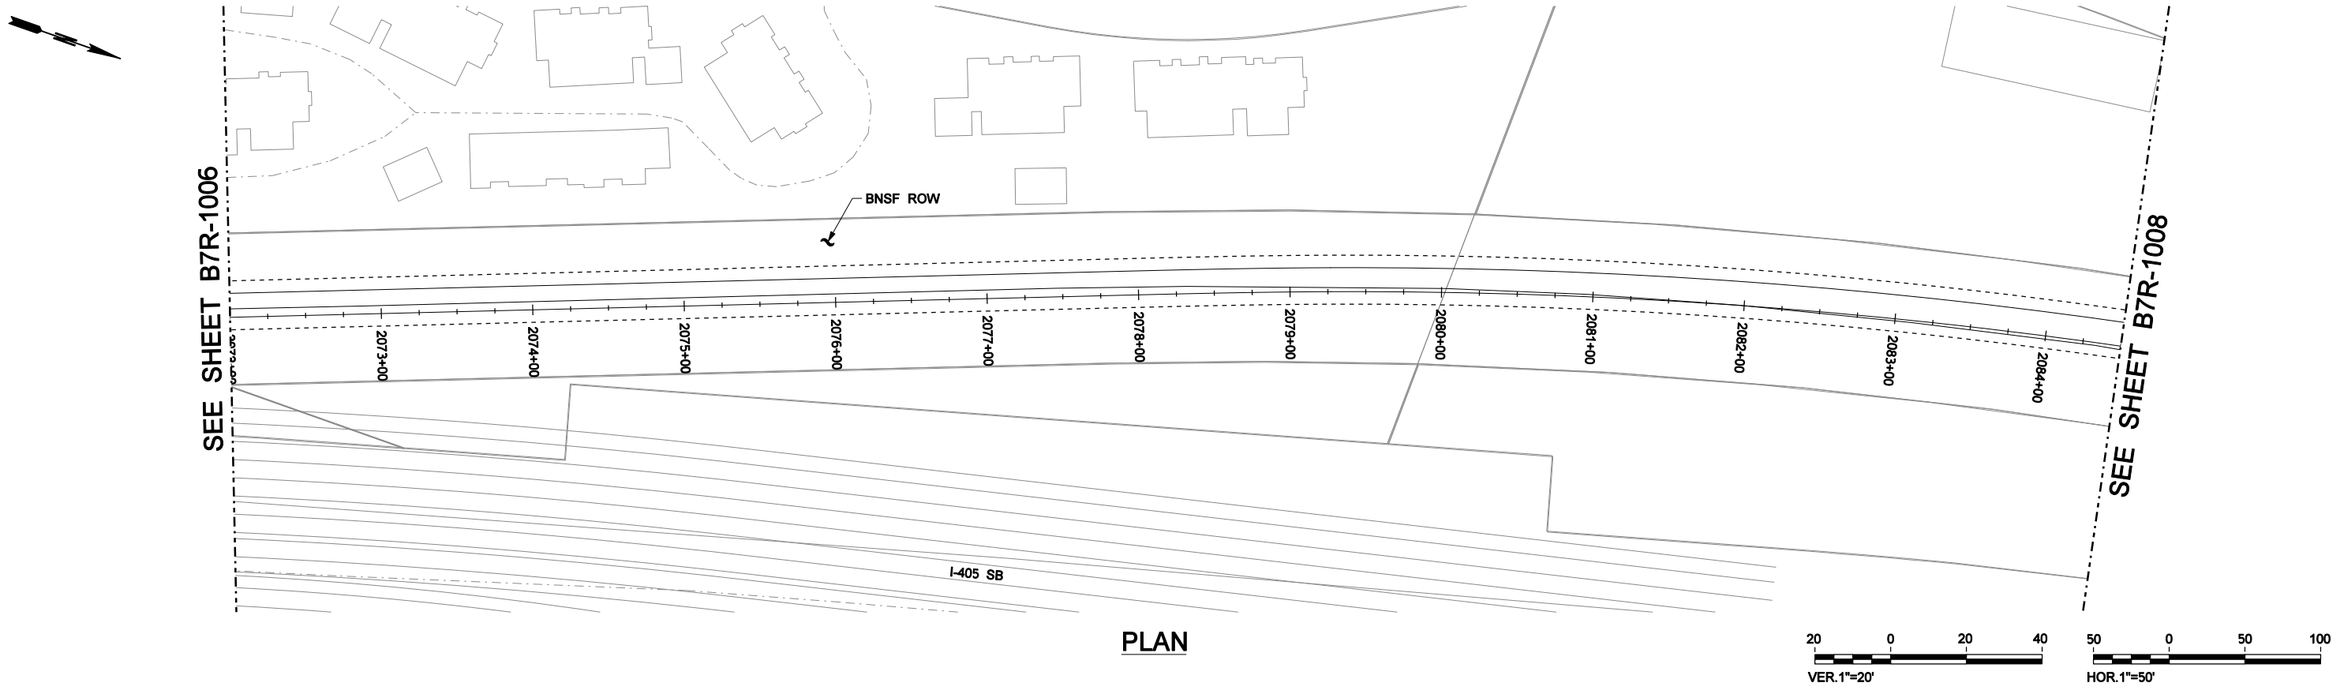

PLAN

VER.1"=20'

HOR.1"=50'

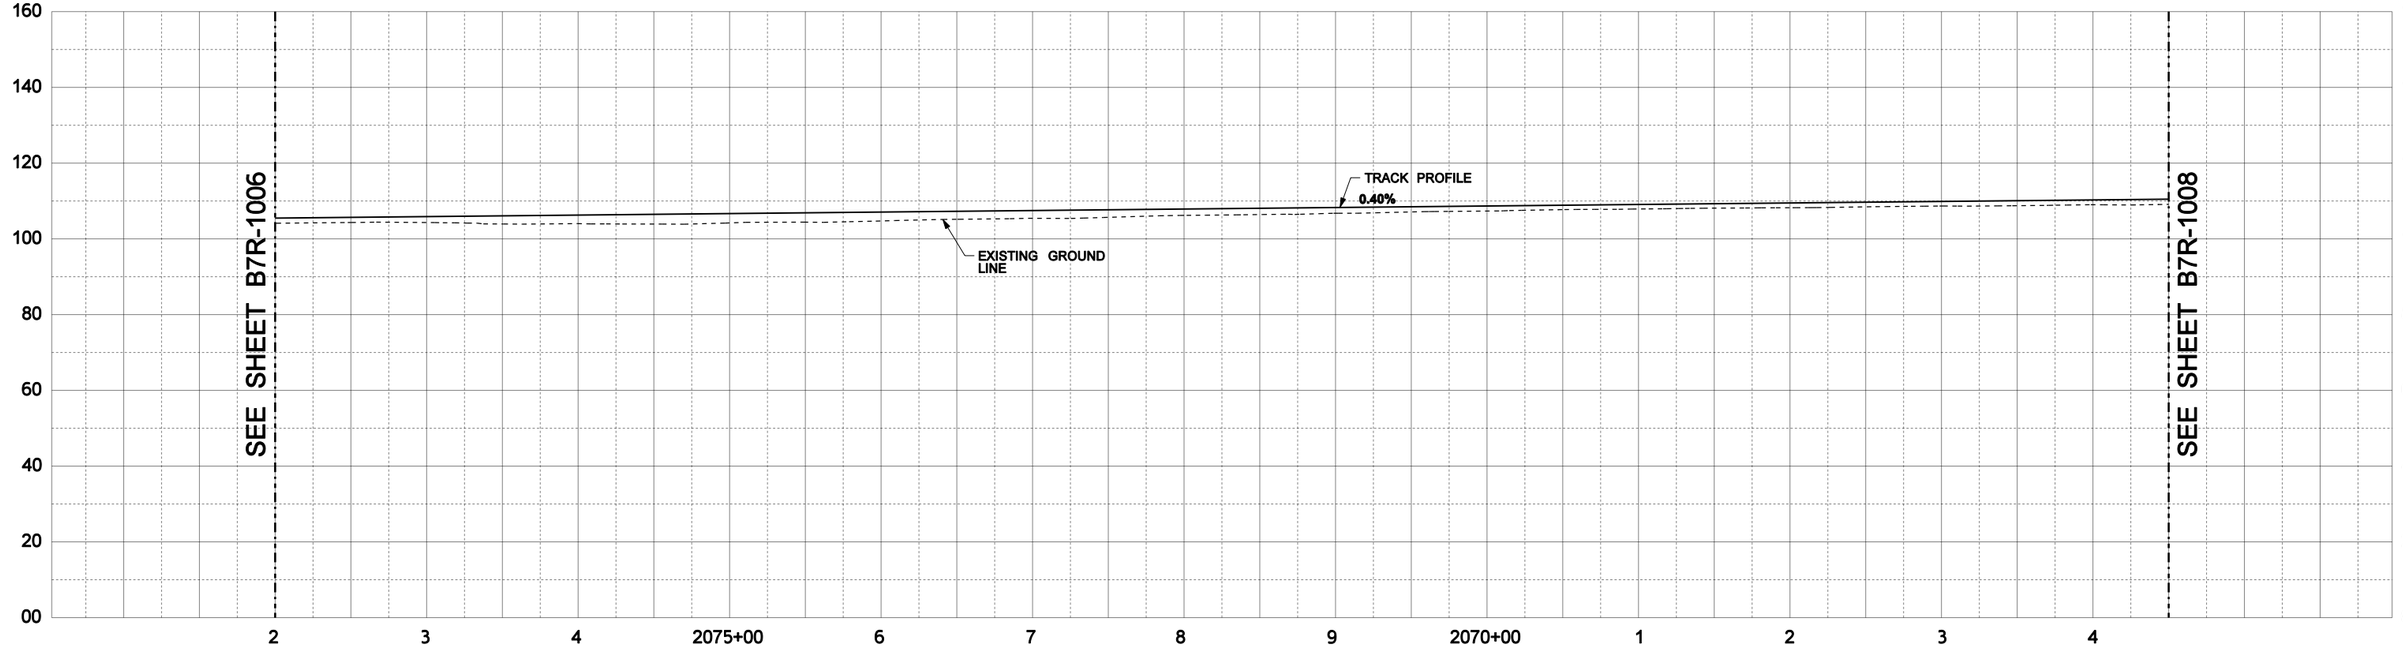

PROFILE

REV	DATE	BY	CHK	APP	DESCRIPTION
B	03/07/11	PT	NW	RP	REVISED 1% SUBMITTAL
A	02/16/11	PT	DH	RP	1% SUBMITTAL

DESIGNED BY: T. NATWICK
DRAWN BY: P. TONKIN
CHECKED BY: D. HUNT
IN CHARGE: R. PRUST
DATE: 03/07/11

REVISED 1% SUBMITTAL

NOT FOR CONSTRUCTION

ARUP
Arup North America Ltd.
403 Columbia Street, Suite 220, Seattle, WA 98104 USA
Tel (206) 749 9674 Fax (206) 749 0665
www.arup.com ©

CITY OF BELLEVUE WASHINGTON

SUBMITTED	DATE	APPROVED	DATE

EAST LINK LIGHT RAIL

B7/C9T TO NE 2nd PORTAL
(B7 REVISED) ALTERNATIVE
TRACK PLAN & PROFILE
STA. 2072+00 TO 2084+50

CONTRACT NO. 215382
DRAWING NO. B7R-1007
SCALE AS SHOWN
SHEET NO. SHEET 8

Q:\215382-00\4 Internal Project Data\4-03 Drawings\Rail\Drawing Sheets\1% Submittal\B7R-1007.dgn
3/7/2011 4:39:48 PM
aron.audhousen

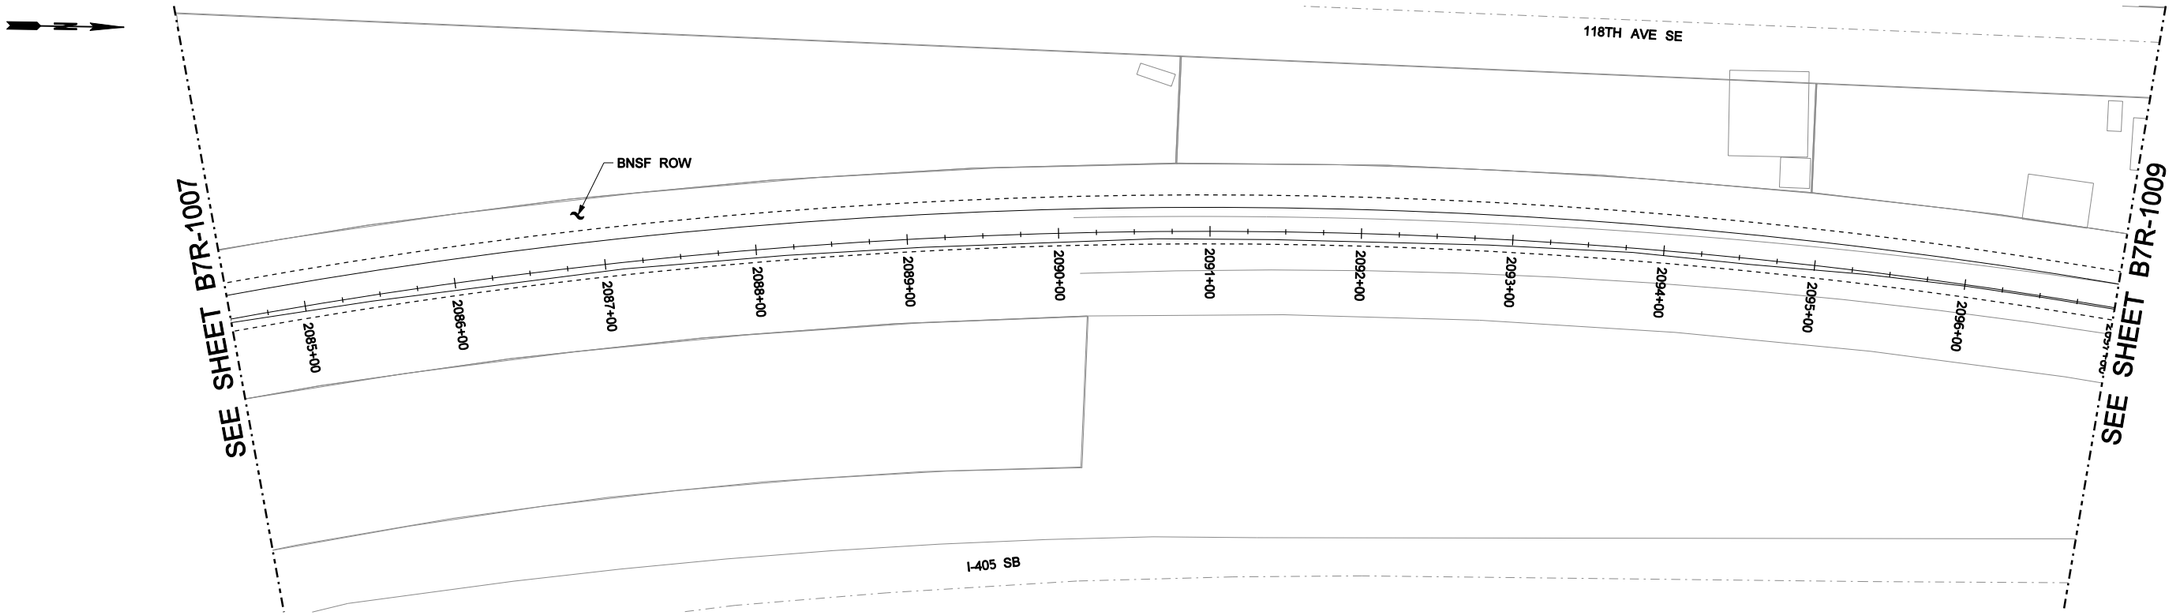

PLAN

VER.1"=20'

HOR.1"=50'

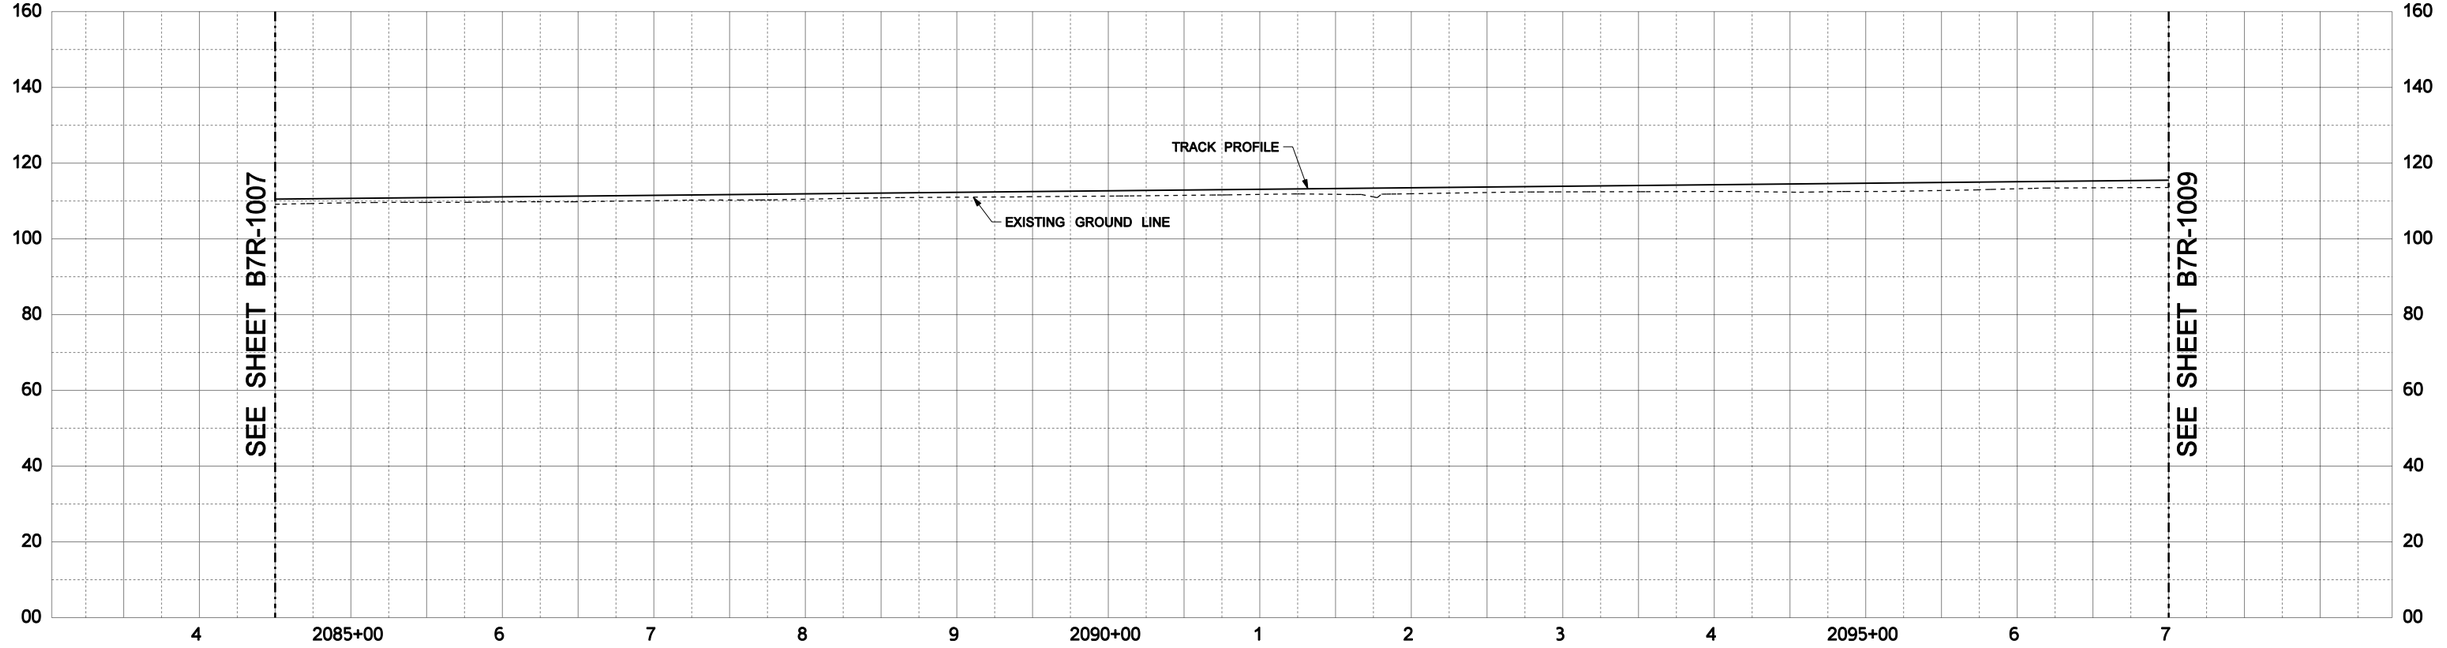

PROFILE

REV	DATE	BY	CHK	APP	DESCRIPTION
B	03/07/11	PT	NW	RP	REVISED 1% SUBMITTAL
A	02/16/11	PT	DH	RP	1% SUBMITTAL

DESIGNED BY: T. NATWICK
DRAWN BY: P. TONKIN
CHECKED BY: D. HUNT
IN CHARGE: R. PRUST
DATE: 03/07/11

REVISED 1% SUBMITTAL

NOT FOR CONSTRUCTION

ARUP
Arup North America Ltd.
403 Columbia Street, Suite 220, Seattle, WA 98104 USA
Tel (206) 749 9674 Fax (206) 749 0665
www.arup.com ©

CITY OF BELLEVUE WASHINGTON

SUBMITTED	DATE	APPROVED	DATE

EAST LINK LIGHT RAIL

B7/C9T TO NE 2nd PORTAL
(B7 REVISED) ALTERNATIVE
TRACK PLAN & PROFILE
STA. 2084+50 TO 2097+00

CONTRACT NO. 215382
DRAWING NO. B7R-1008
SCALE AS SHOWN
SHEET NO. SHEET 9

3/7/2011 4:35:41 PM Q:\215382-00\4 Internal Project Data\4-03 Drawings\Rail\Drawing Sheets\1% Submittal\B7R-1008.dgn
aron.audhousen

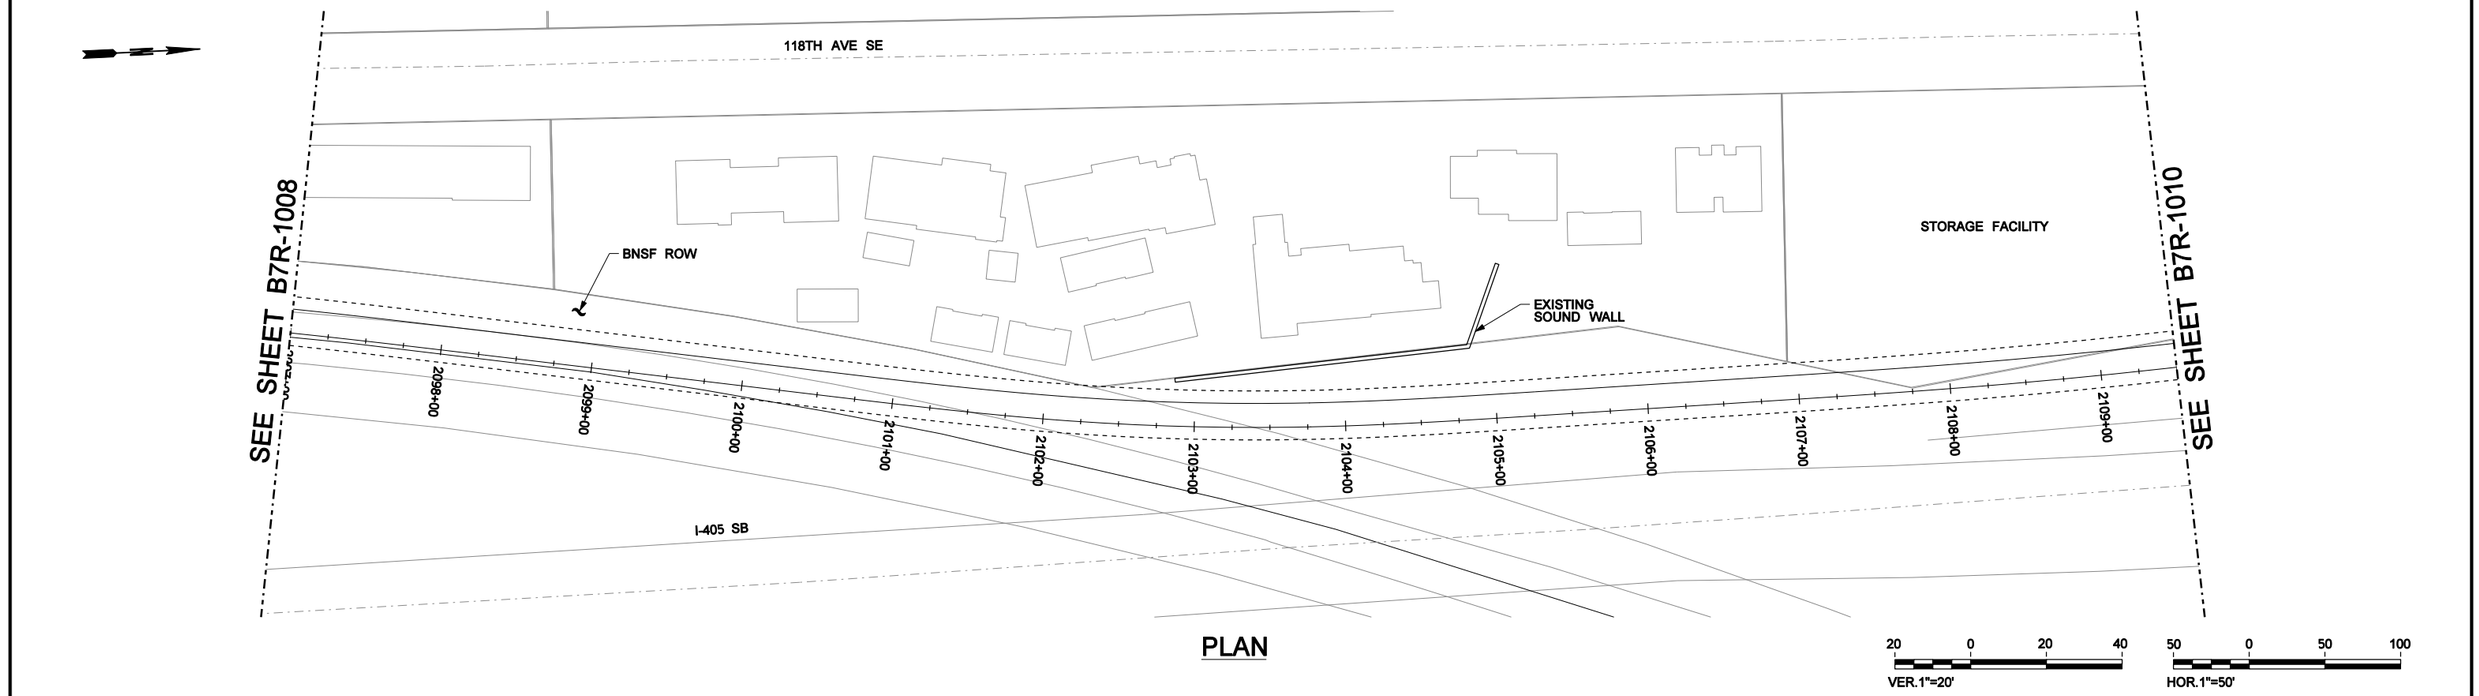

PLAN

VER.1"=20'

HOR.1"=50'

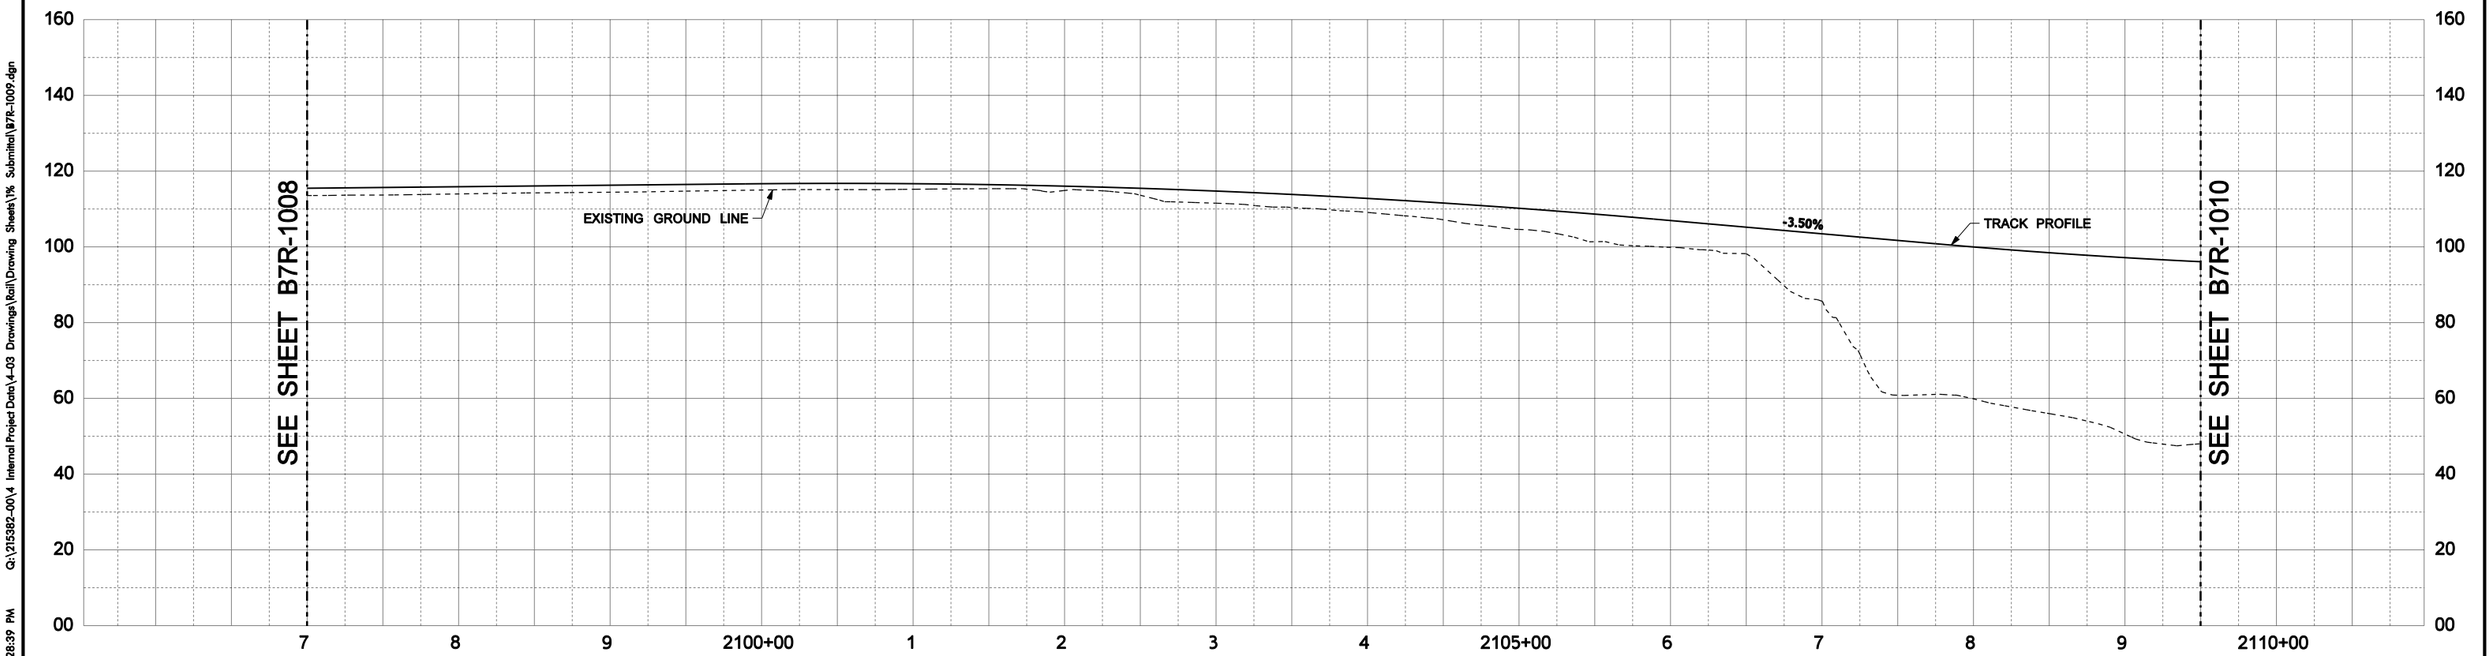

PROFILE

REV	DATE	BY	CHK	APP	DESCRIPTION
B	03/07/11	PT	NW	RP	REVISED 1% SUBMITTAL
A	02/16/11	PT	DH	RP	1% SUBMITTAL

DESIGNED BY T. NATWICK
DRAWN BY P. TONKIN
CHECKED BY D. HUNT
IN CHARGE R. PRUST
DATE 03/07/11

REVISED 1% SUBMITTAL

NOT FOR CONSTRUCTION

ARUP
Arup North America Ltd.
403 Columbia Street, Suite 220, Seattle, WA 98104 USA
Tel (206) 749 9674 Fax (206) 749 0665
www.arup.com ©

CITY OF BELLEVUE WASHINGTON

SUBMITTED	DATE	APPROVED	DATE

EAST LINK LIGHT RAIL

B7/C9T TO NE 2nd PORTAL
(B7 REVISED) ALTERNATIVE
TRACK PLAN & PROFILE
STA. 2097+00 TO 2109+50

CONTRACT NO. 215382
DRAWING NO. B7R-1009
SCALE AS SHOWN
SHEET NO. SHEET 10

3/7/2011 4:28:39 PM Q:\215382-00\4 Internal Project Data\4-03 Drawings\Rail\Drawing Sheets\1% Submittal\B7R-1009.dgn
eron.audhousen

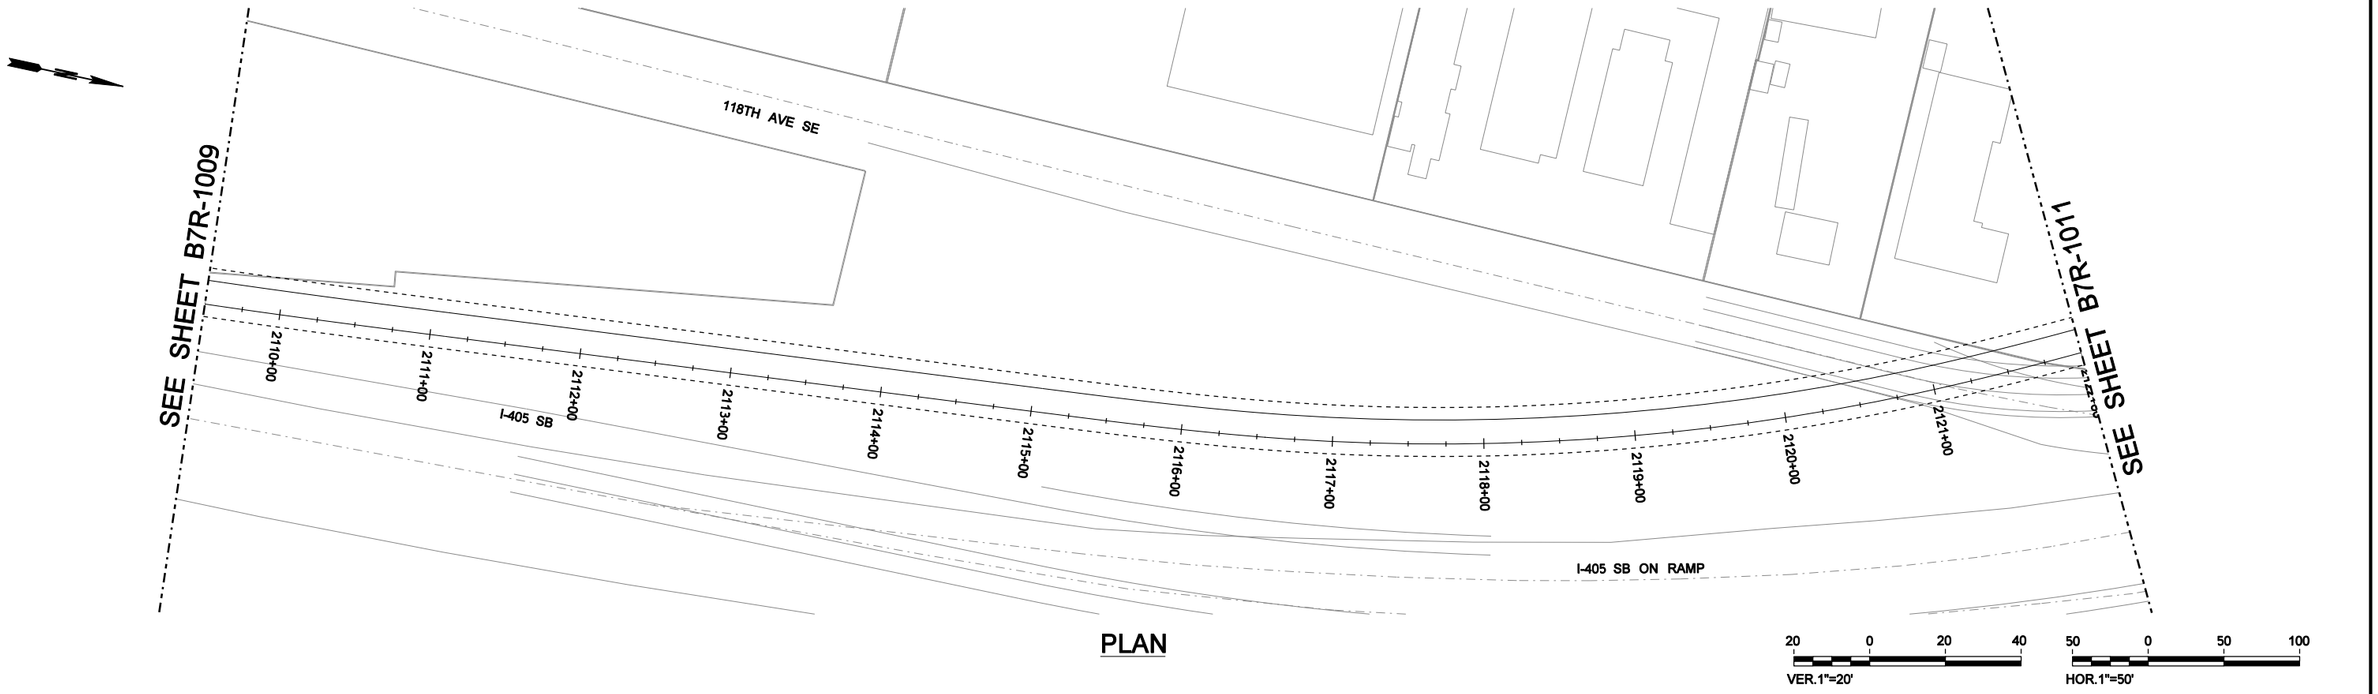

PLAN

VER.1"=20'

HOR.1"=50'

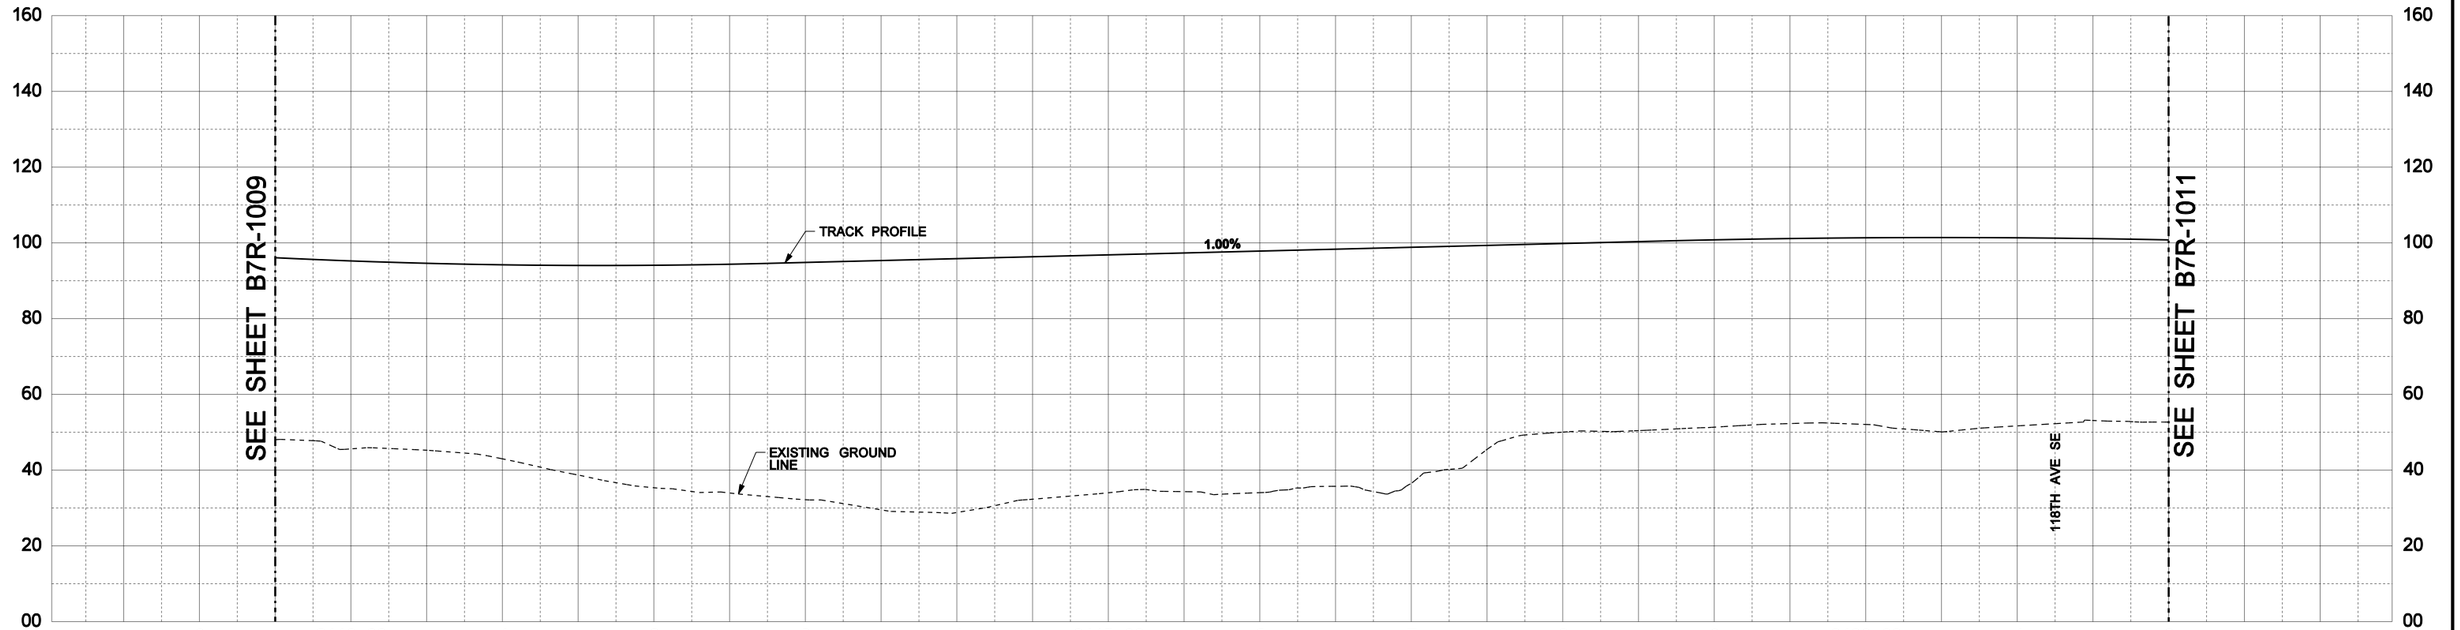

PROFILE

REV	DATE	BY	CHK	APP	DESCRIPTION
B	03/07/11	PT	NW	RP	REVISED 1% SUBMITTAL
A	02/16/11	PT	DH	RP	1% SUBMITTAL

DESIGNED BY: T. NATWICK
DRAWN BY: P. TONKIN
CHECKED BY: D. HUNT
IN CHARGE: R. PRUST
DATE: 03/07/11

REVISED 1% SUBMITTAL

NOT FOR CONSTRUCTION

ARUP
Arup North America Ltd.
403 Columbia Street, Suite 220, Seattle, WA 98104 USA
Tel (206) 749 9674 Fax (206) 749 0665
www.arup.com ©

CITY OF BELLEVUE WASHINGTON

SUBMITTED	DATE	APPROVED	DATE

EAST LINK LIGHT RAIL

B7/C9T TO NE 2nd PORTAL
(B7 REVISED) ALTERNATIVE
TRACK PLAN & PROFILE
STA. 2109+50 TO 2122+00

CONTRACT NO. 215382
DRAWING NO. B7R-1010
SCALE AS SHOWN
SHEET NO. SHEET 11

Q:\215382-00\4 Internal Project Data\4-03 Drawings\Rail\Drawing Sheets\1% Submittal\B7R-1010.dgn 3/7/2011 5:12:13 PM aron.audhousen

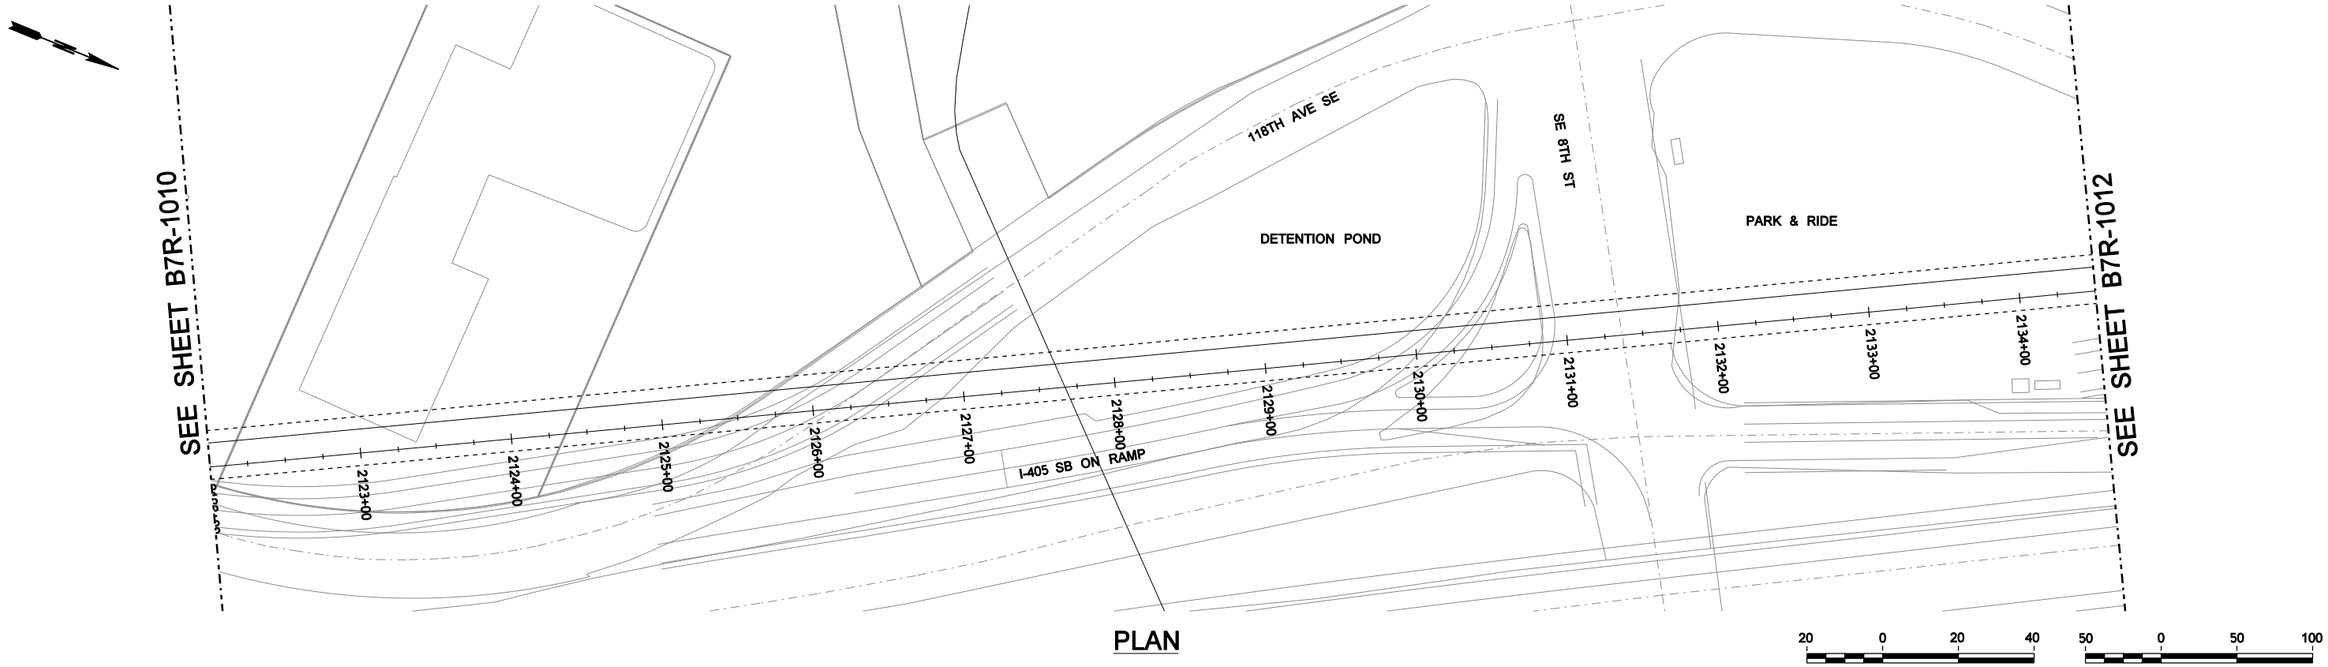

PLAN

VER.1"=20'

HOR.1"=50'

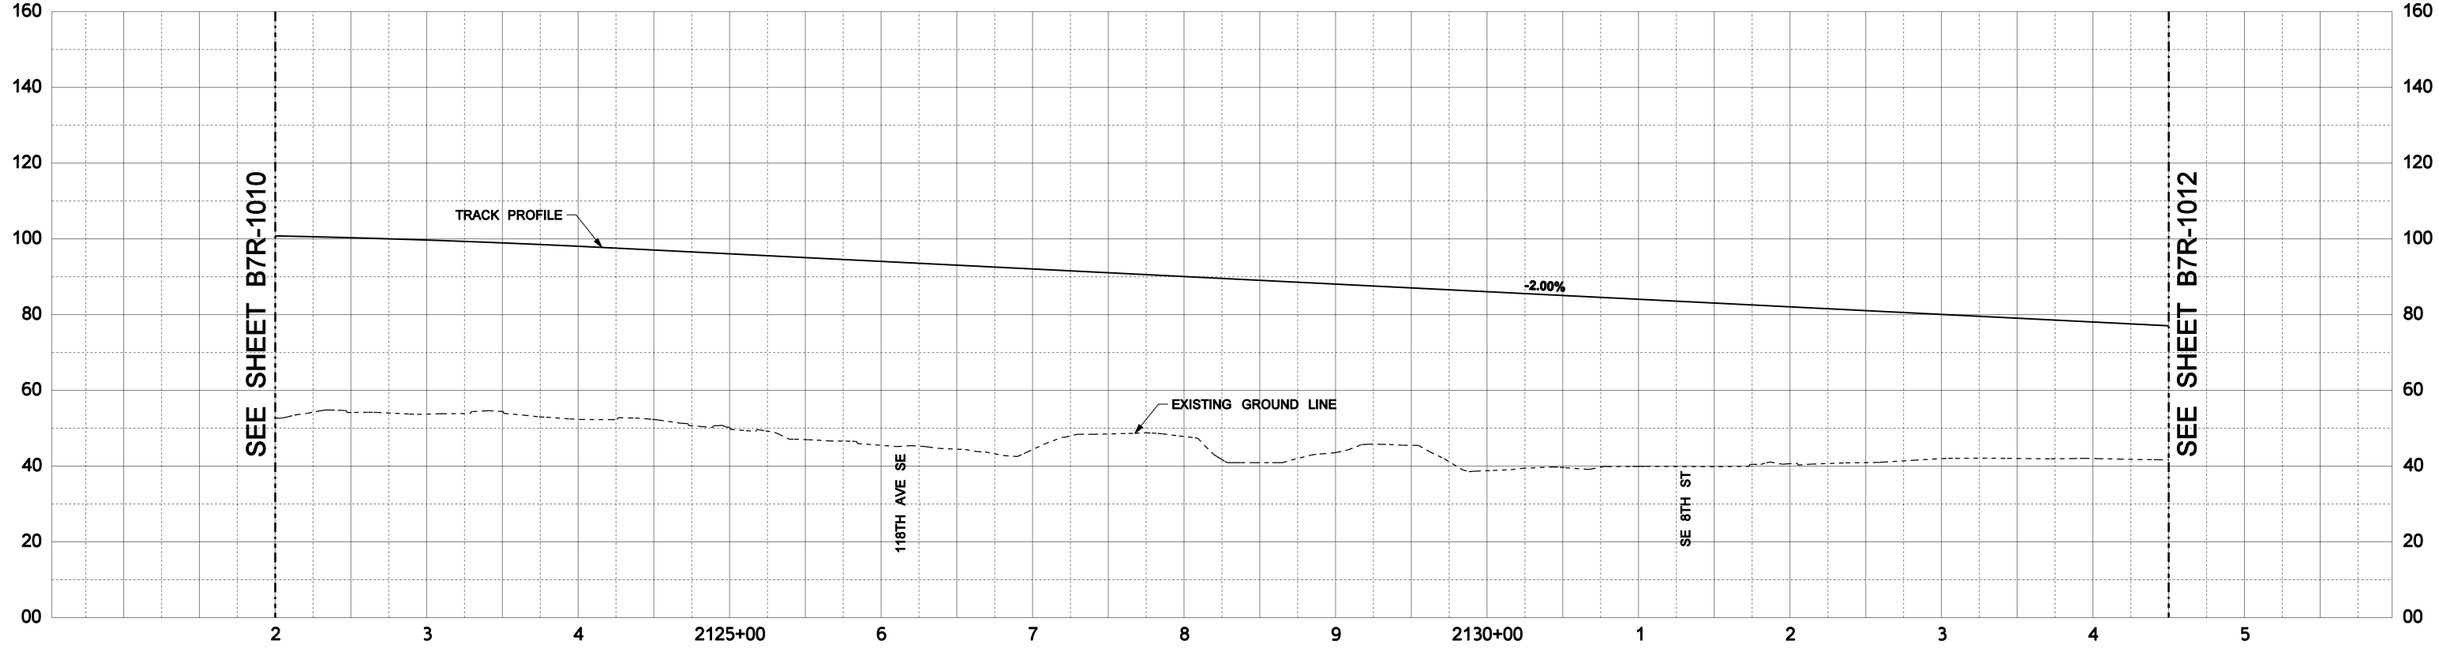

PROFILE

REV	DATE	BY	CHK	APP	DESCRIPTION
B	03/07/11	PT	NW	RP	REVISED 1% SUBMITTAL
A	02/16/11	PT	DH	RP	1% SUBMITTAL

DESIGNED BY: T. NATWICK
DRAWN BY: P. TONKIN
CHECKED BY: D. HUNT
IN CHARGE: R. PRUST
DATE: 03/07/11

REVISED 1% SUBMITTAL

NOT FOR CONSTRUCTION

ARUP
Arup North America Ltd.
403 Columbia Street, Suite 220, Seattle, WA 98104 USA
Tel (206) 749 9674 Fax (206) 749 0665
www.arup.com ©

SUBMITTED	DATE	APPROVED	DATE

EAST LINK LIGHT RAIL

B7/C9T TO NE 2nd PORTAL
(B7 REVISED) ALTERNATIVE
TRACK PLAN & PROFILE
STA. 2122+00 TO 2134+50

CONTRACT NO. 215382
DRAWING NO. B7R-1011
SCALE AS SHOWN
SHEET NO. SHEET 12

Q:\215382-00\4 Internal Project Data\4-03 Drawings\Rail\Drawing Sheets\1% Submittal\B7R-1011.dgn 3/7/2011 4:16:12 PM aron.audhousen

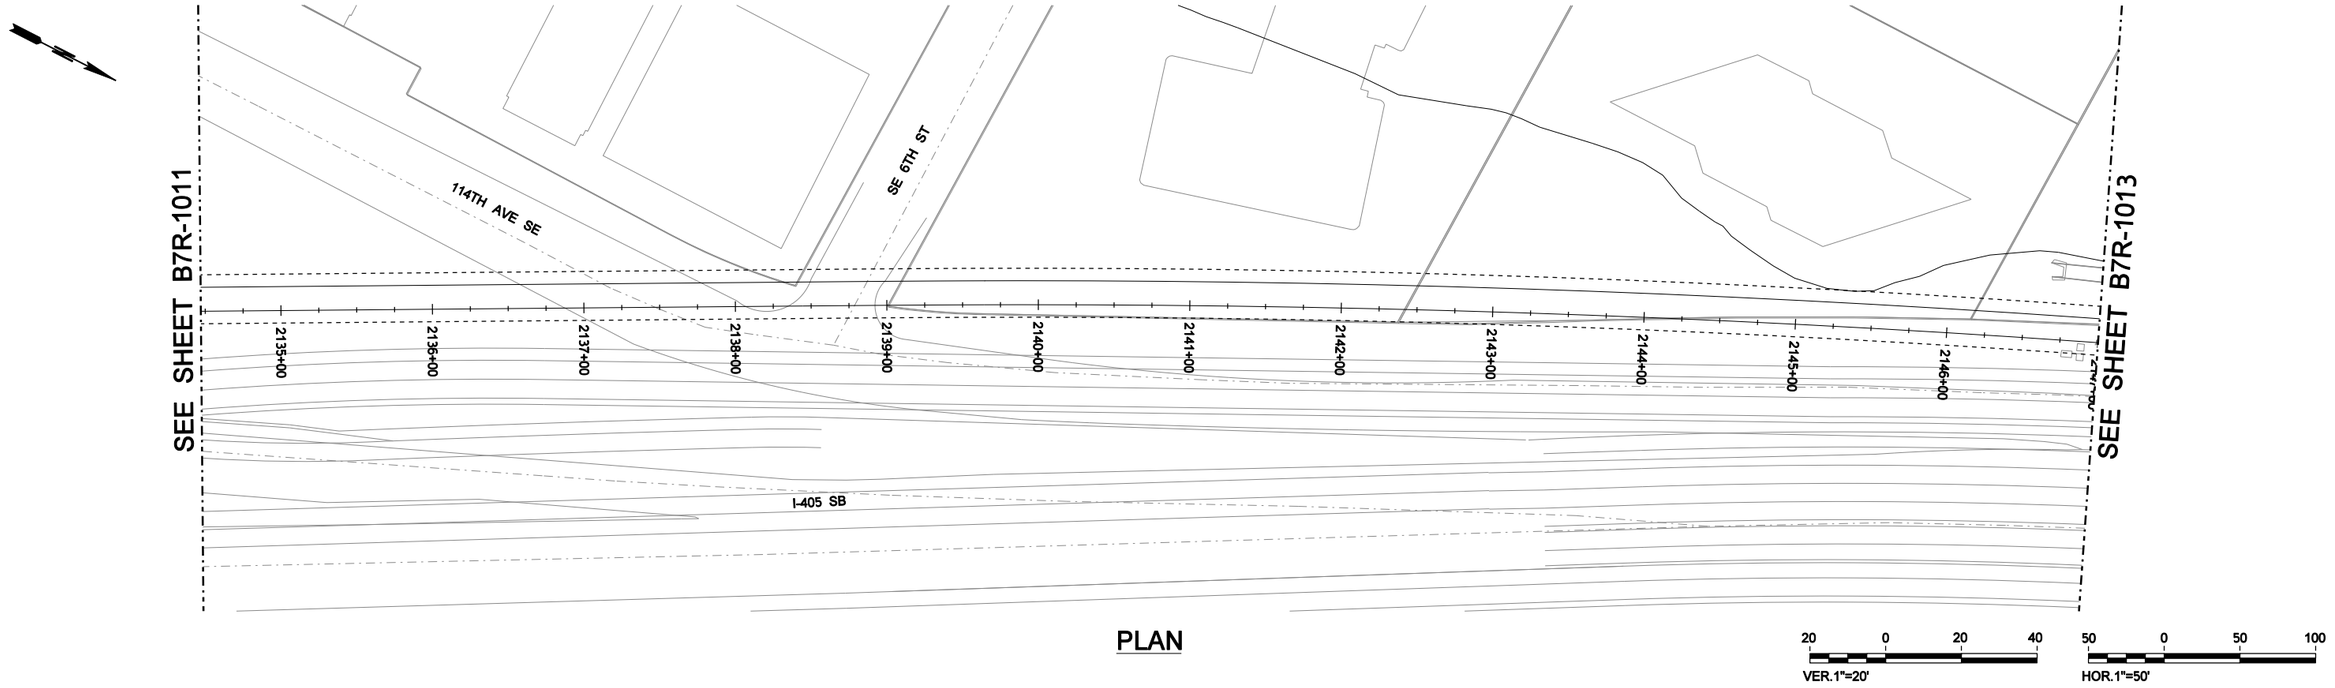

PLAN

VER.1"=20'

HOR.1"=50'

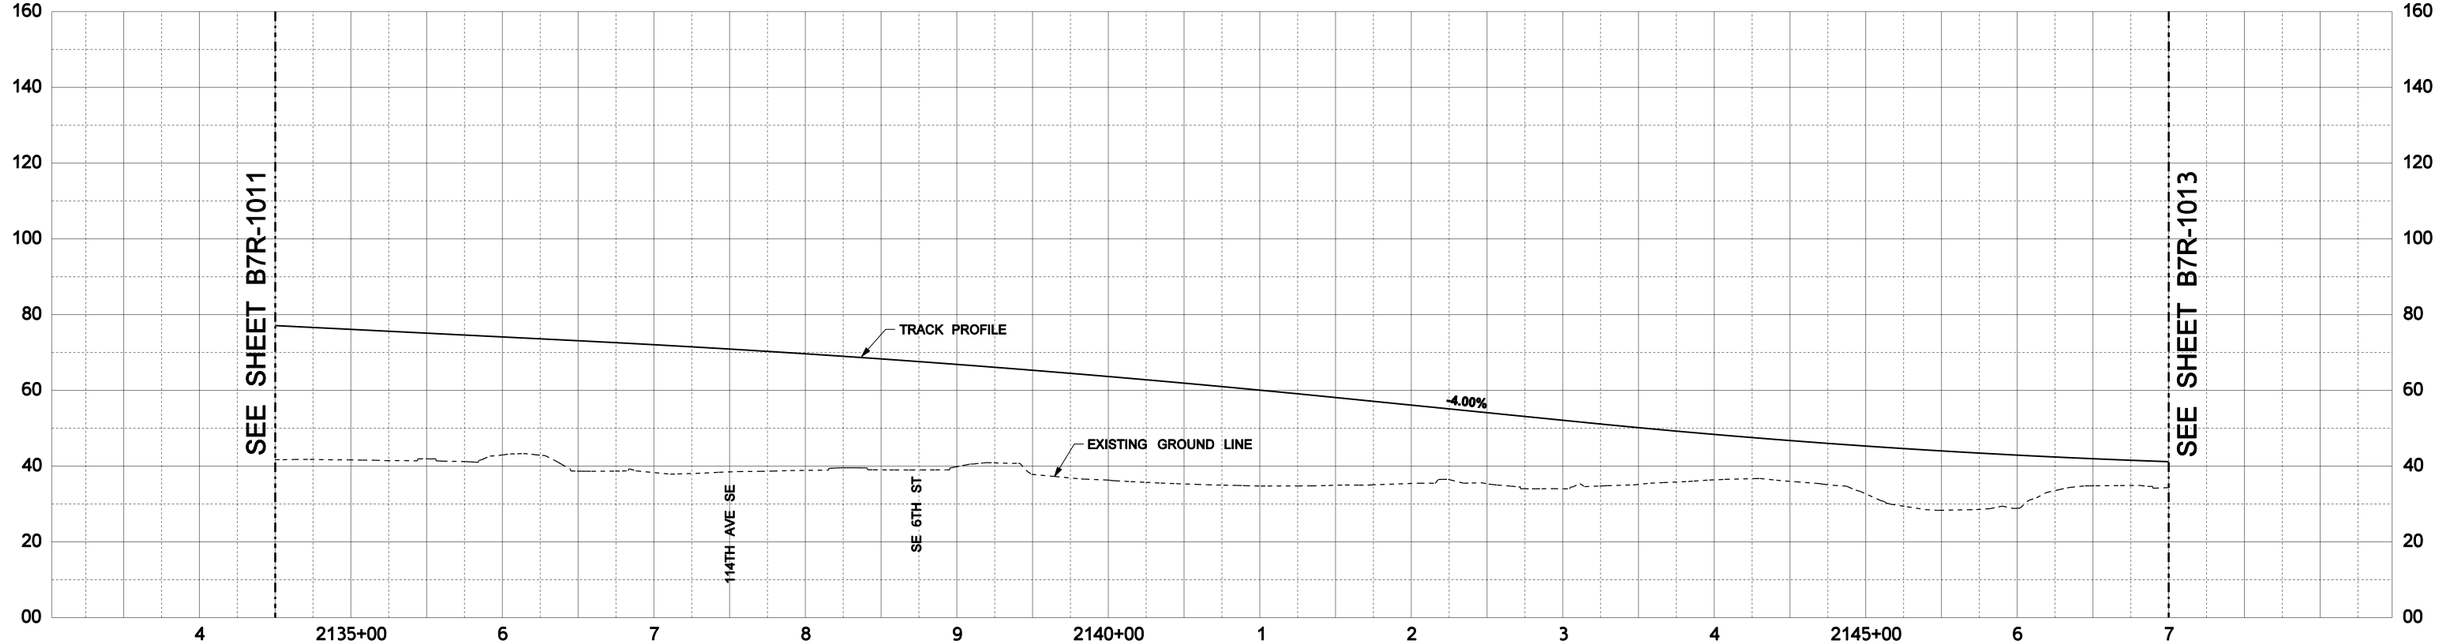

PROFILE

REV	DATE	BY	CHK	APP	DESCRIPTION
B	03/07/11	PT	NW	RP	REVISED 1% SUBMITTAL
A	02/16/11	PT	DH	RP	1% SUBMITTAL

DESIGNED BY: T. NATWICK
DRAWN BY: P. TONKIN
CHECKED BY: D. HUNT
IN CHARGE: R. PRUST
DATE: 03/07/11

REVISED 1% SUBMITTAL

NOT FOR CONSTRUCTION

ARUP
Arup North America Ltd.
403 Columbia Street, Suite 220, Seattle, WA 98104 USA
Tel (206) 749 9674 Fax (206) 749 0665
www.arup.com ©

CITY OF BELLEVUE WASHINGTON

SUBMITTED	DATE	APPROVED	DATE

EAST LINK LIGHT RAIL

B7/C9T TO NE 2nd PORTAL
(B7 REVISED) ALTERNATIVE
TRACK PLAN & PROFILE
STA. 2134+50 TO 2147+00

CONTRACT NO. 215382
DRAWING NO. B7R-1012
SCALE AS SHOWN
SHEET NO. SHEET 13

Q:\215382-00\4 Internal Project Data\4-03 Drawings\Rail\Drawing Sheets\1% Submittal\B7R-1012.dgn
3/7/2011 5:13:54 PM
aron.audhuusen

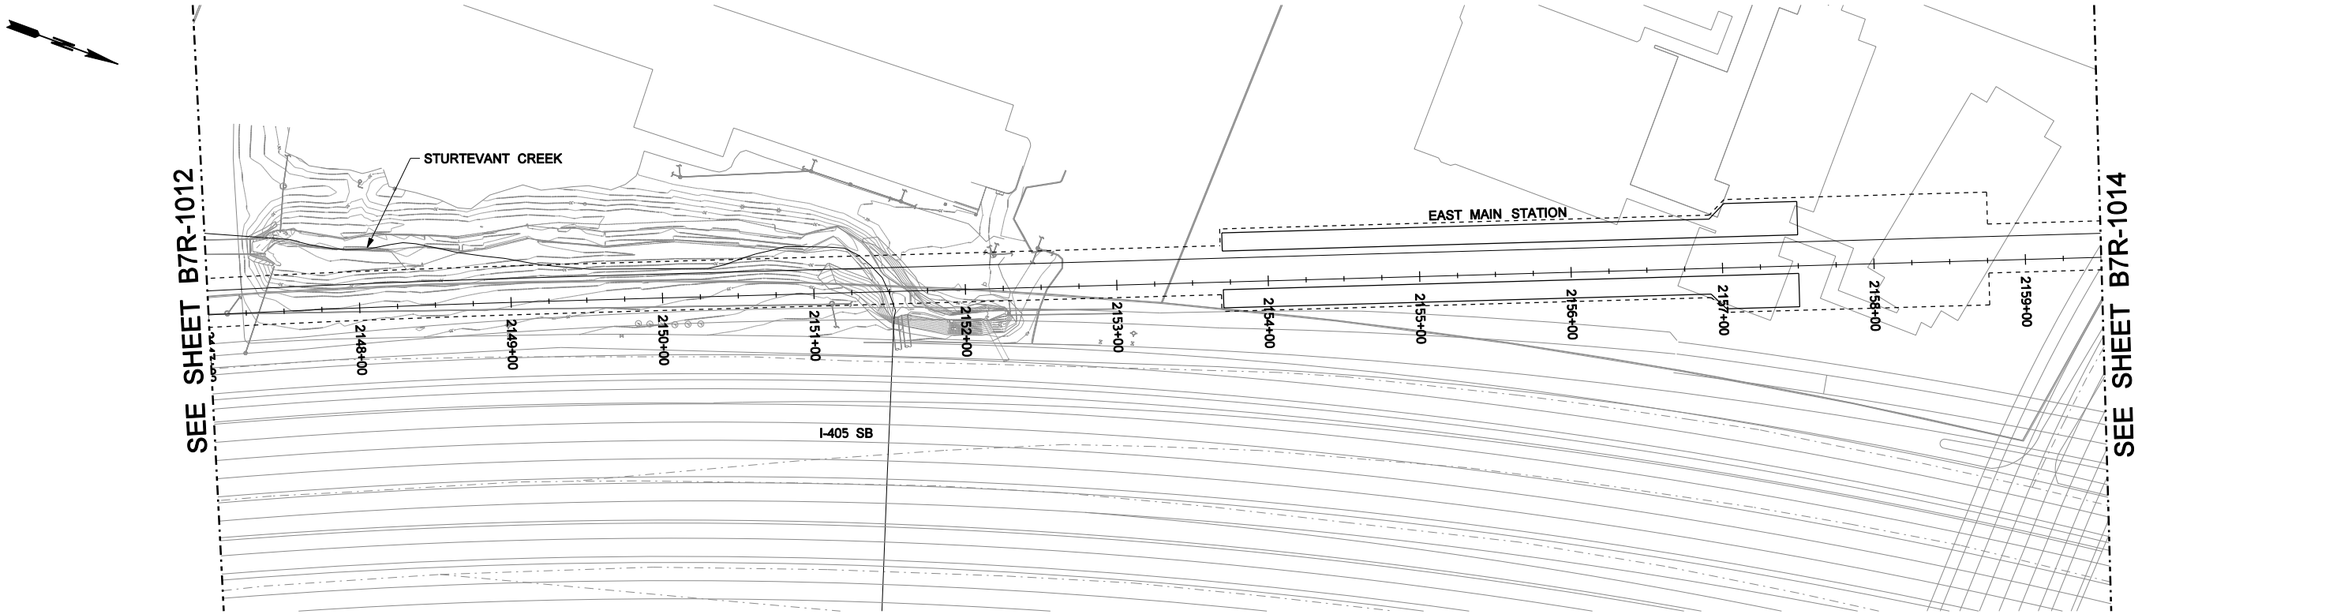

PLAN

VER.1"=20'

HOR.1"=50'

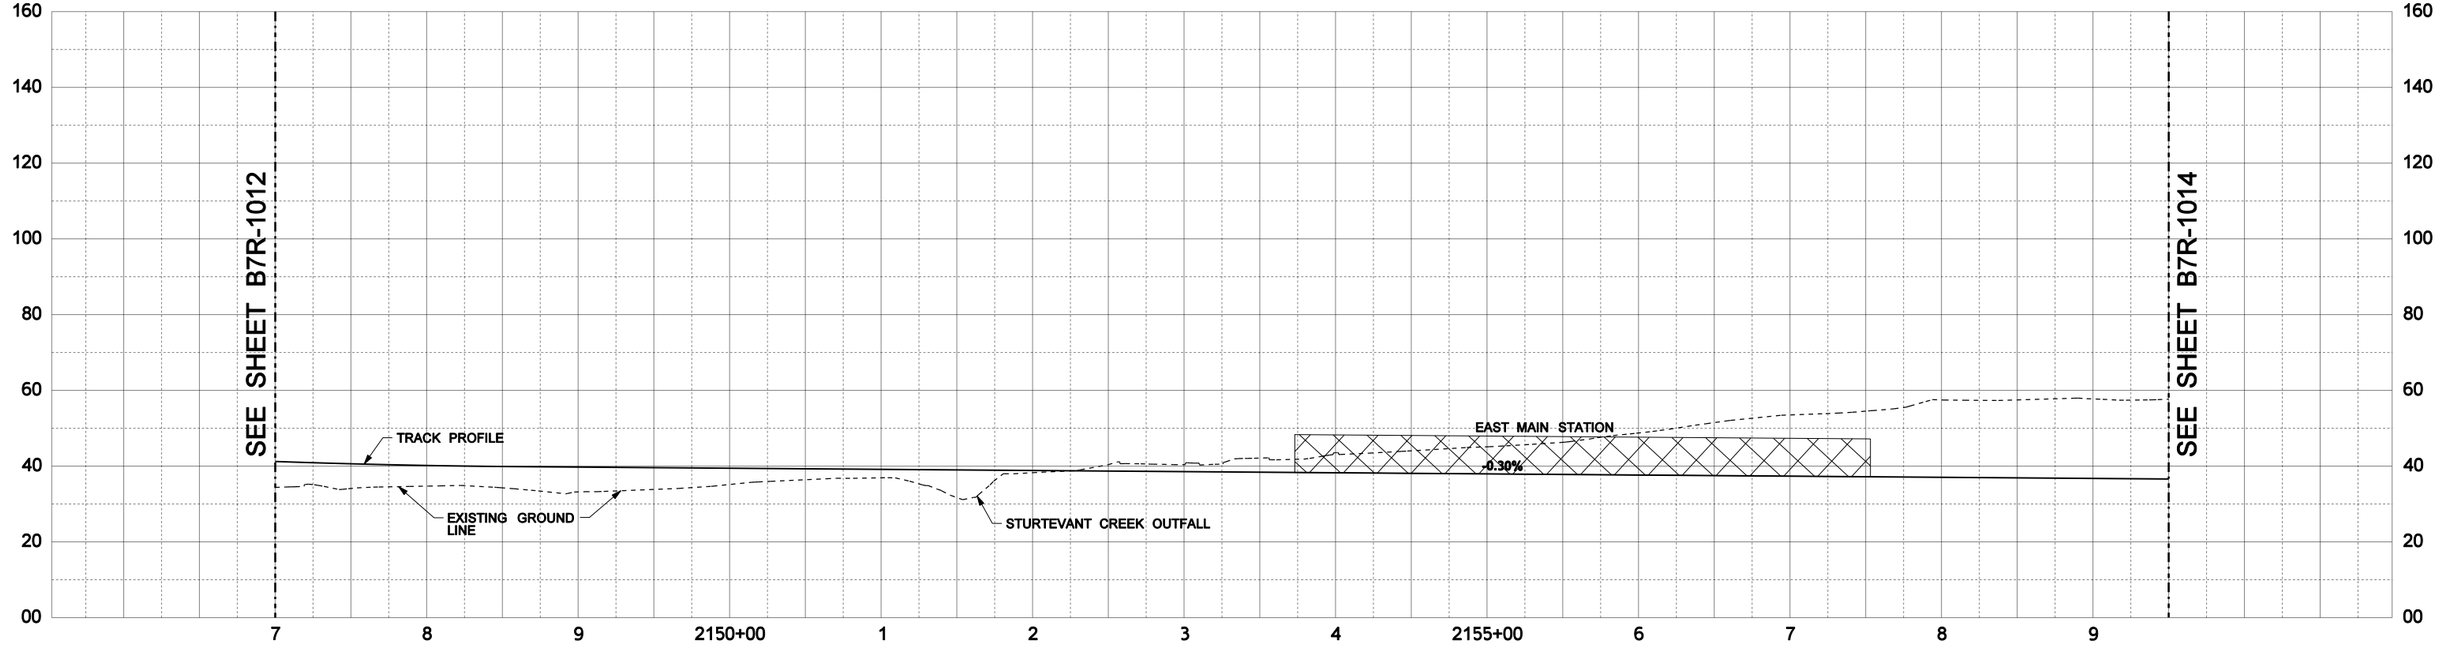

PROFILE

REV	DATE	BY	CHK	APP	DESCRIPTION
B	03/07/11	PT	NW	RP	REVISED 1% SUBMITTAL
A	02/16/11	PT	DH	RP	1% SUBMITTAL

DESIGNED BY: T. NATWICK
DRAWN BY: P. TONKIN
CHECKED BY: D. HUNT
IN CHARGE: R. PRUST
DATE: 03/07/11

REVISED 1% SUBMITTAL

NOT FOR CONSTRUCTION

ARUP
Arup North America Ltd.
403 Columbia Street, Suite 220, Seattle, WA 98104 USA
Tel (206) 749 9674 Fax (206) 749 0665
www.arup.com ©

SUBMITTED	DATE	APPROVED	DATE

EAST LINK LIGHT RAIL

B7/C9T TO NE 2nd PORTAL
(B7 REVISED) ALTERNATIVE
TRACK PLAN & PROFILE
STA. 2147+00 TO 2159+50

CONTRACT NO. 215382
DRAWING NO. B7R-1013
SCALE AS SHOWN
SHEET NO. SHEET 14

Q:\215382-00\4 Internal Project Data\4-03 Drawings\Rail\Drawing Sheets\1% Submittal\B7R-1013.dgn
3:59:31 PM
3/7/2011
aron.audhousen

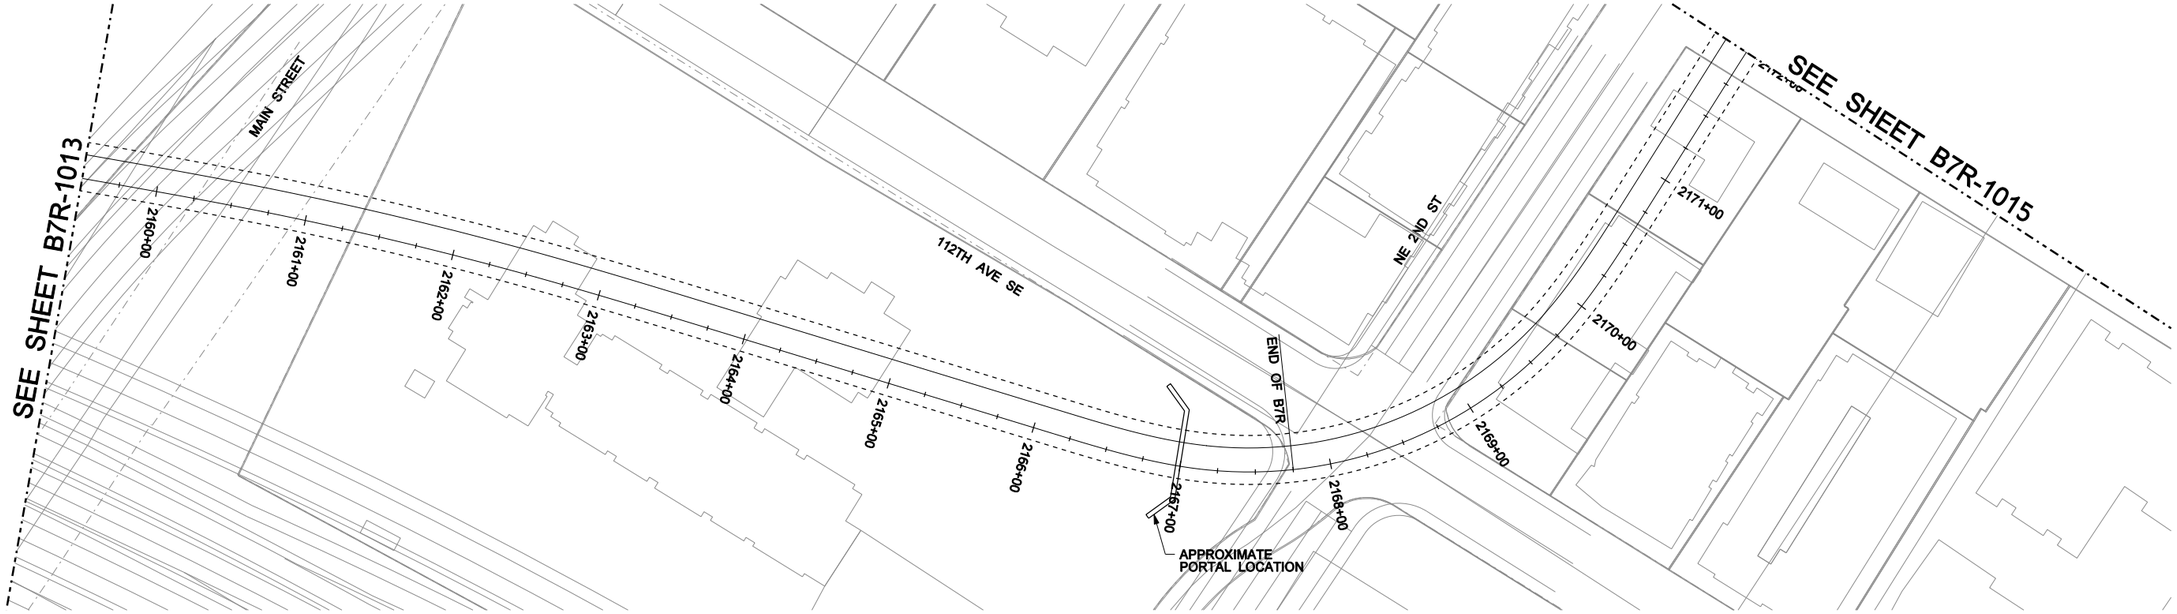

PLAN

VER.1"=20'

HOR.1"=50'

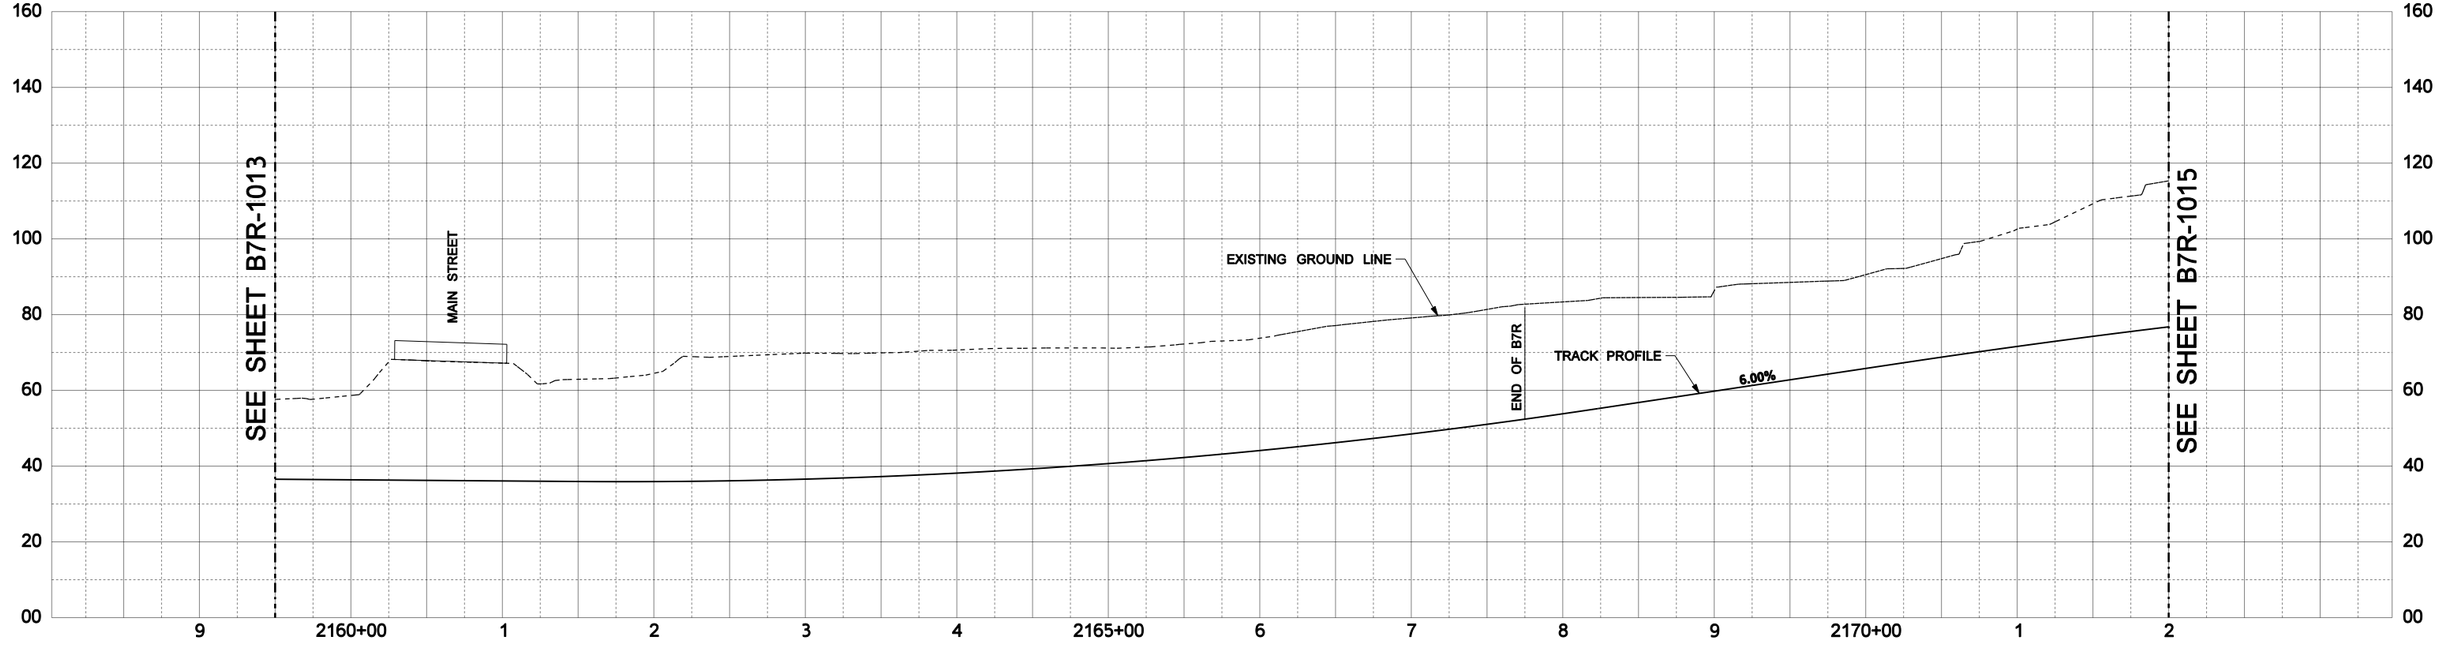

PROFILE

REV	DATE	BY	CHK	APP	DESCRIPTION
B	03/07/11	PT	NW	RP	REVISED 1% SUBMITTAL
A	02/16/11	PT	DH	RP	1% SUBMITTAL

DESIGNED BY: T. NATWICK
DRAWN BY: P. TONKIN
CHECKED BY: D. HUNT
IN CHARGE: R. PRUST
DATE: 03/07/11

REVISED 1% SUBMITTAL

NOT FOR CONSTRUCTION

ARUP
Arup North America Ltd.
403 Columbia Street, Suite 220, Seattle, WA 98104 USA
Tel (206) 749 9674 Fax (206) 749 0665
www.arup.com ©

CITY OF BELLEVUE WASHINGTON

SUBMITTED	DATE	APPROVED	DATE

EAST LINK LIGHT RAIL

B7/C9T TO NE 2nd PORTAL
(B7 REVISED) ALTERNATIVE
TRACK PLAN & PROFILE
STA. 2159+50 TO 2172+00

CONTRACT NO. 215382
DRAWING NO. B7R-1014
SCALE AS SHOWN
SHEET NO. SHEET 15

aron.audhousen 3/9/2011 9:43:15 AM Q:\215382-00\4 Internal Project Data\4-03 Drawings\Rail\Drawing Sheets\1% Submittal\B7R-1014.dgn

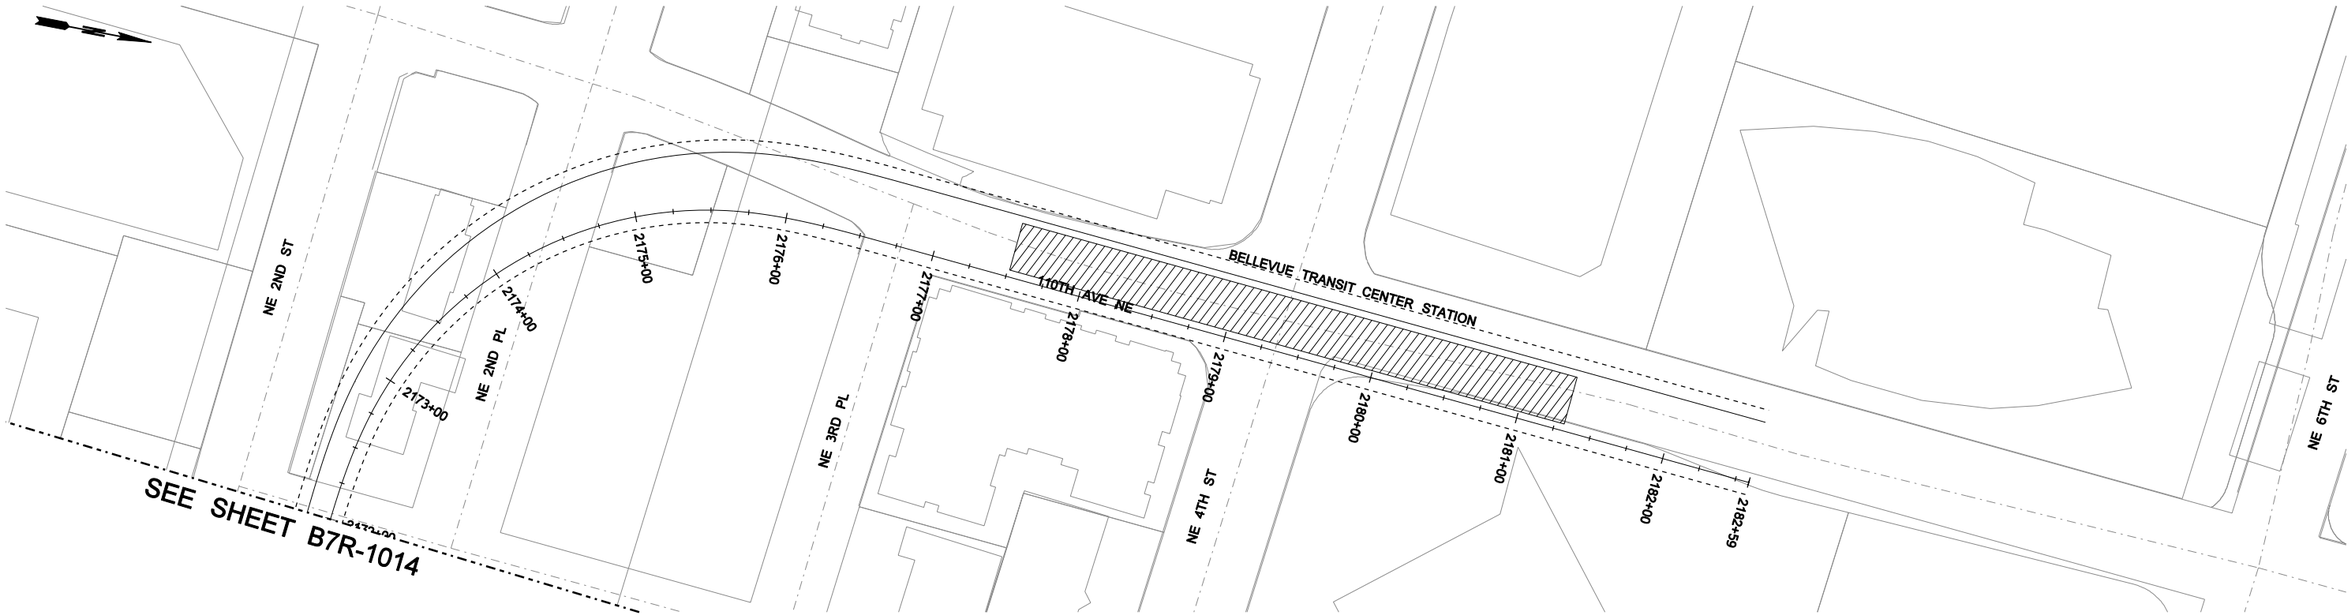

PLAN

VER.1"=20'

HOR.1"=50'

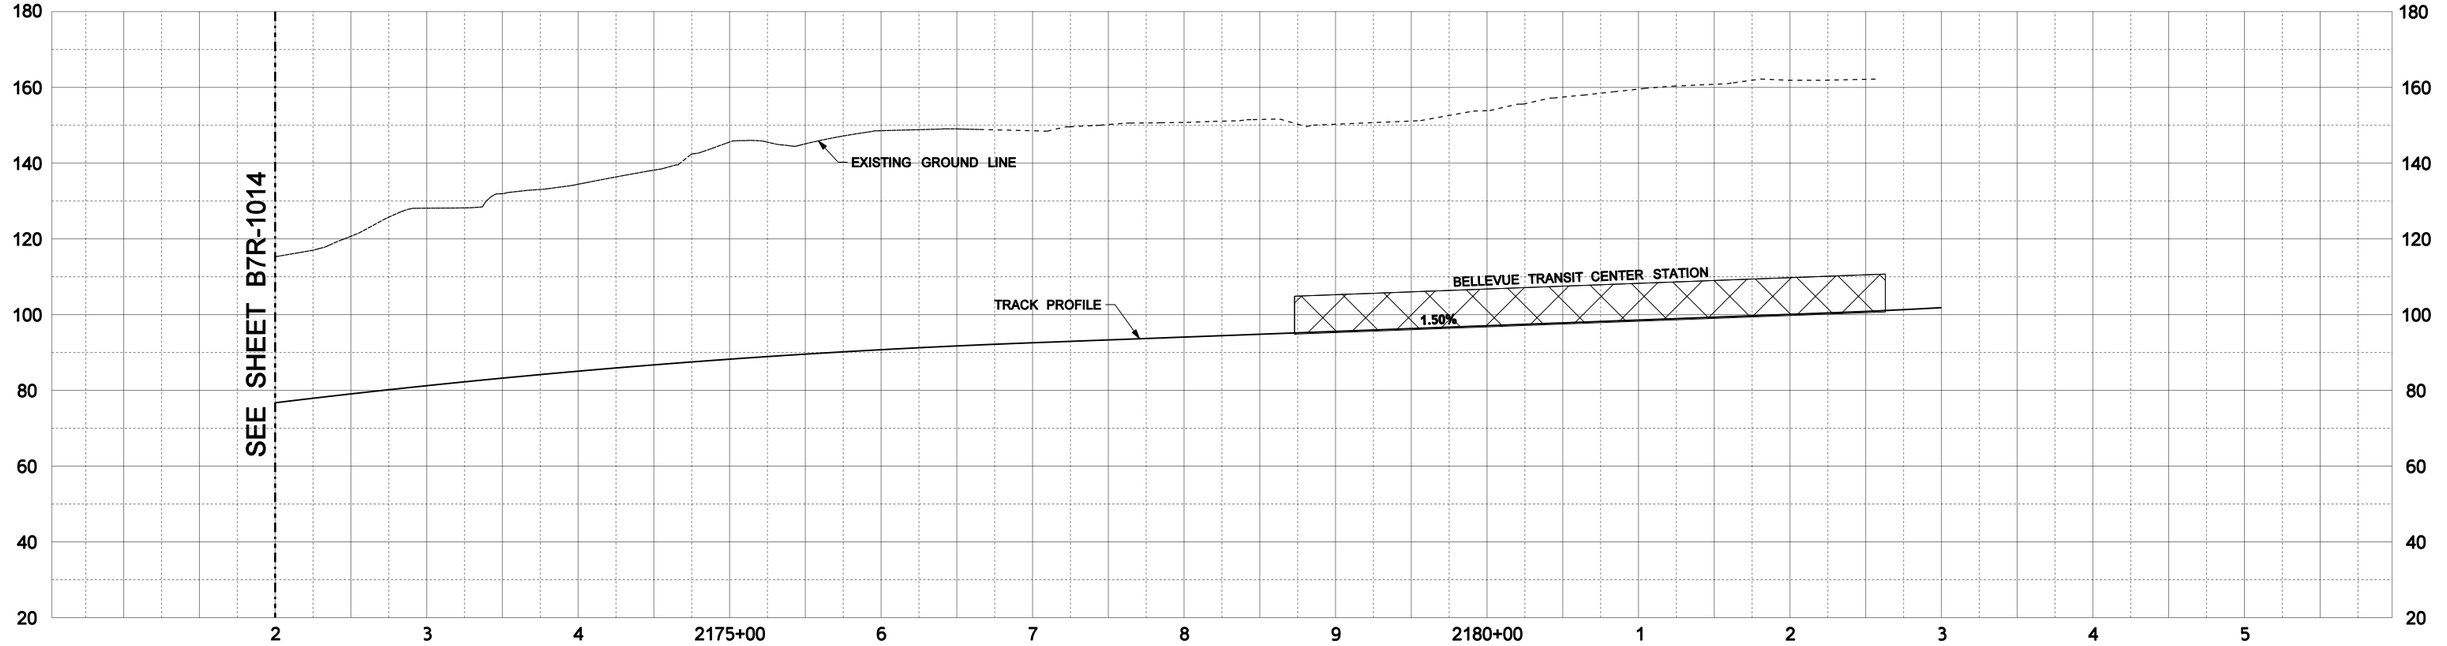

PROFILE

REV	DATE	BY	CHK	APP	DESCRIPTION
B	03/07/11	PT	NW	RP	REVISED 1% SUBMITTAL
A	02/16/11	PT	DH	RP	1% SUBMITTAL

DESIGNED BY: T. NATWICK
DRAWN BY: P. TONKIN
CHECKED BY: D. HUNT
IN CHARGE: R. PRUST
DATE: 03/07/11

REVISED 1% SUBMITTAL

NOT FOR CONSTRUCTION

ARUP
Arup North America Ltd.
403 Columbia Street, Suite 220, Seattle, WA 98104 USA
Tel (206) 749 9674 Fax (206) 749 0665
www.arup.com ©

CITY OF BELLEVUE WASHINGTON

SUBMITTED	DATE	APPROVED	DATE

EAST LINK LIGHT RAIL

B7/C9T TO NE 2nd PORTAL
(B7-REVISED) ALTERNATIVE
TRACK PLAN & PROFILE
STA. 2172+00 TO 2184+74.07

CONTRACT NO. 215382
DRAWING NO. B7R-1015
SCALE AS SHOWN
SHEET NO. SHEET 16

3/7/2011 3:48:44 PM Q:\215382-00\4 Internal Project Data\4-03 Drawings\Rail\Drawing Sheets\1% Submittal\B7R-1015.dgn
aron.audhousen