CITY OF BELLEVUE
15TH/16TH STREET PROJECT

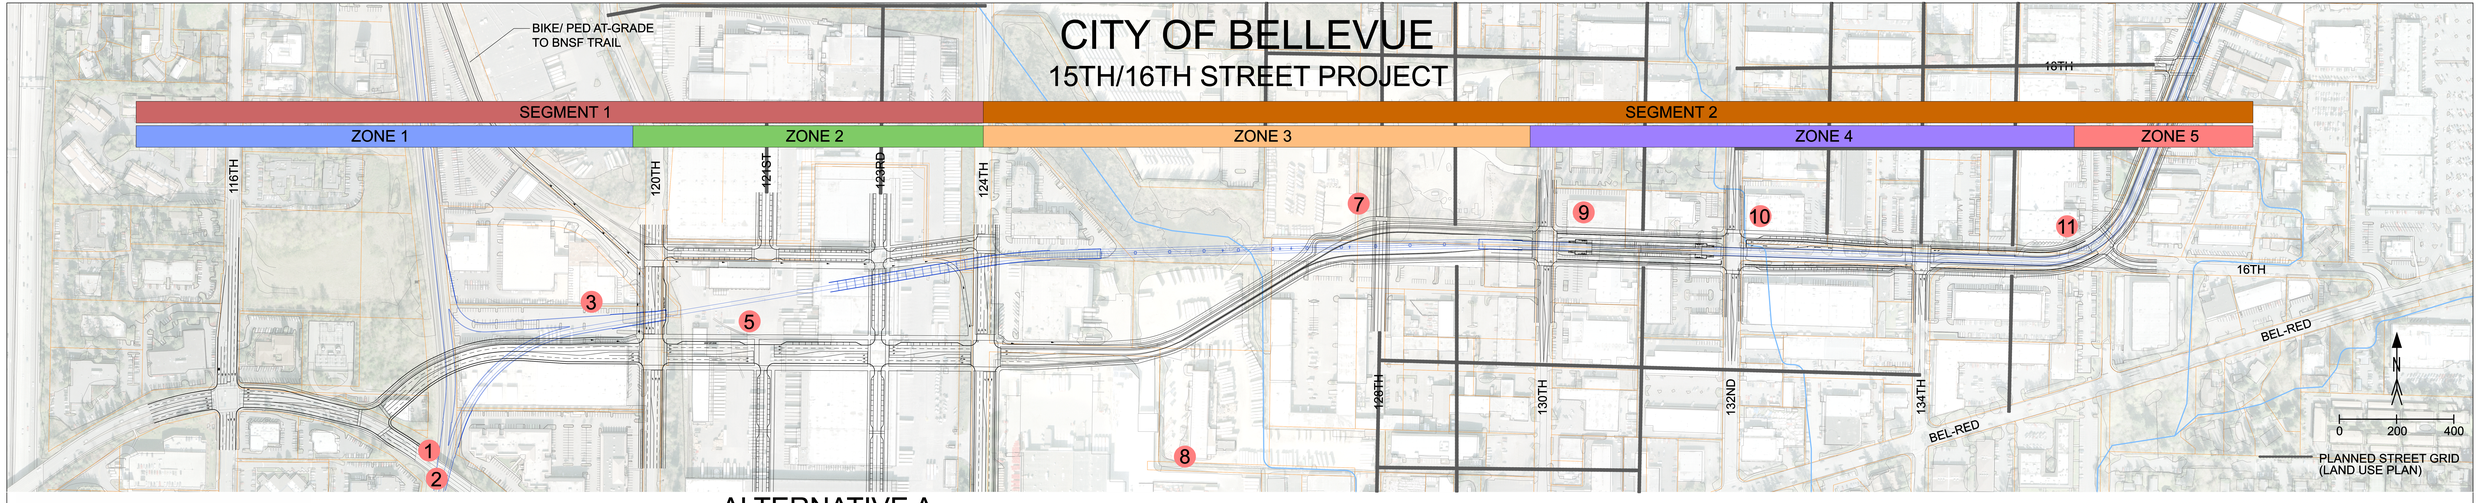

ALTERNATIVE A

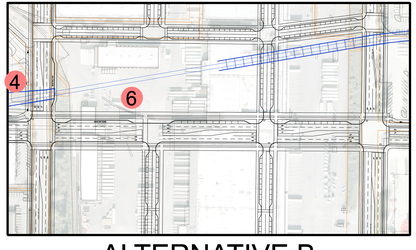

ALTERNATIVE B

CITY OF BELLEVUE
15TH/ 16TH STREET CORRIDOR
PROJECT PHASE 1

HDR ENGINEERING	2-2-2011