NORTHUP WAY CORRIDOR IMPROVEMENTS
SEGMENT D

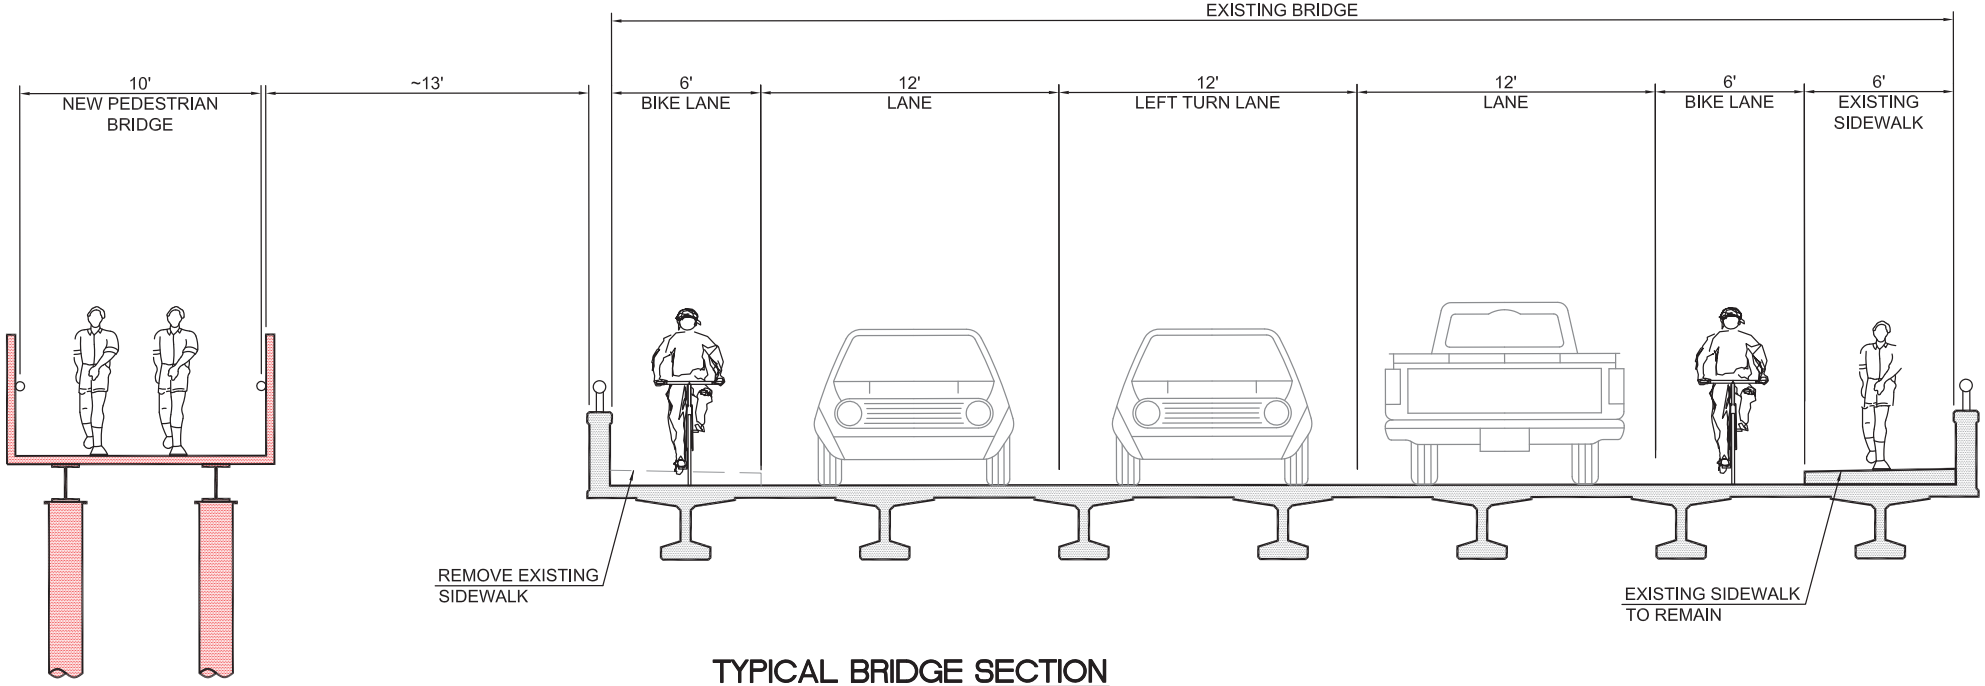

TYPICAL BRIDGE SECTION
(LOOKING EAST)

JACOBS
City of Bellevue
TRANSPORTATION DEPARTMENT