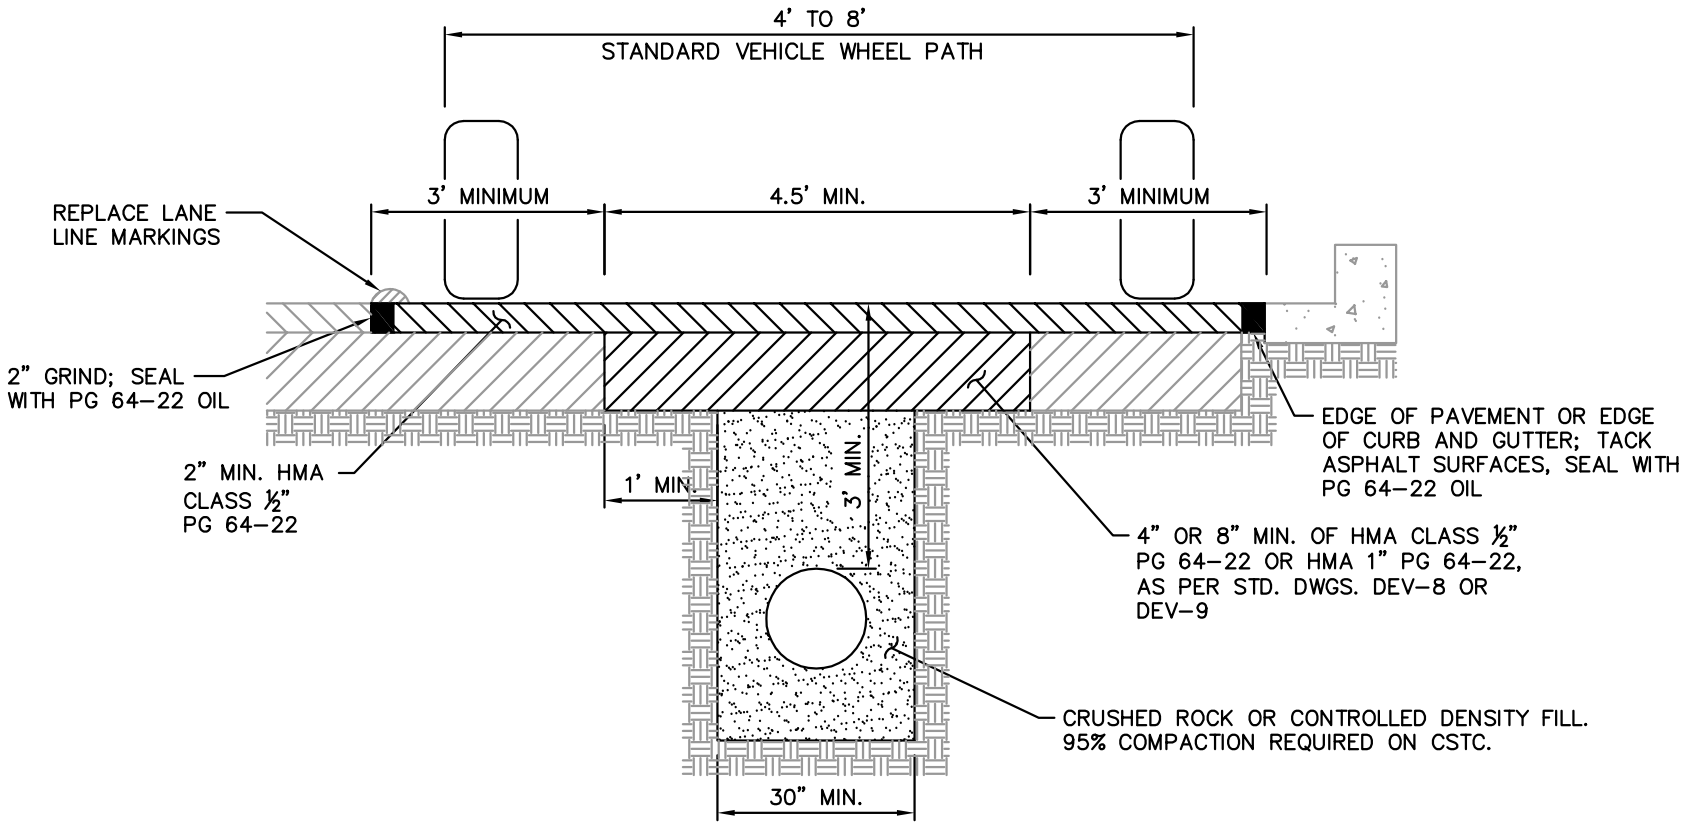

LESS THAN FULL WIDTH OVERLAY

City of Bellevue

FLEXIBLE PAVEMENT PATCH WITH GRIND OVERLAY RESTORATION LONGITUDINAL CUT

DRAWING NUMBER	ROW-3
SCALE	NONE
REVISION DATE	01/15
DEPARTMENT	TRANS