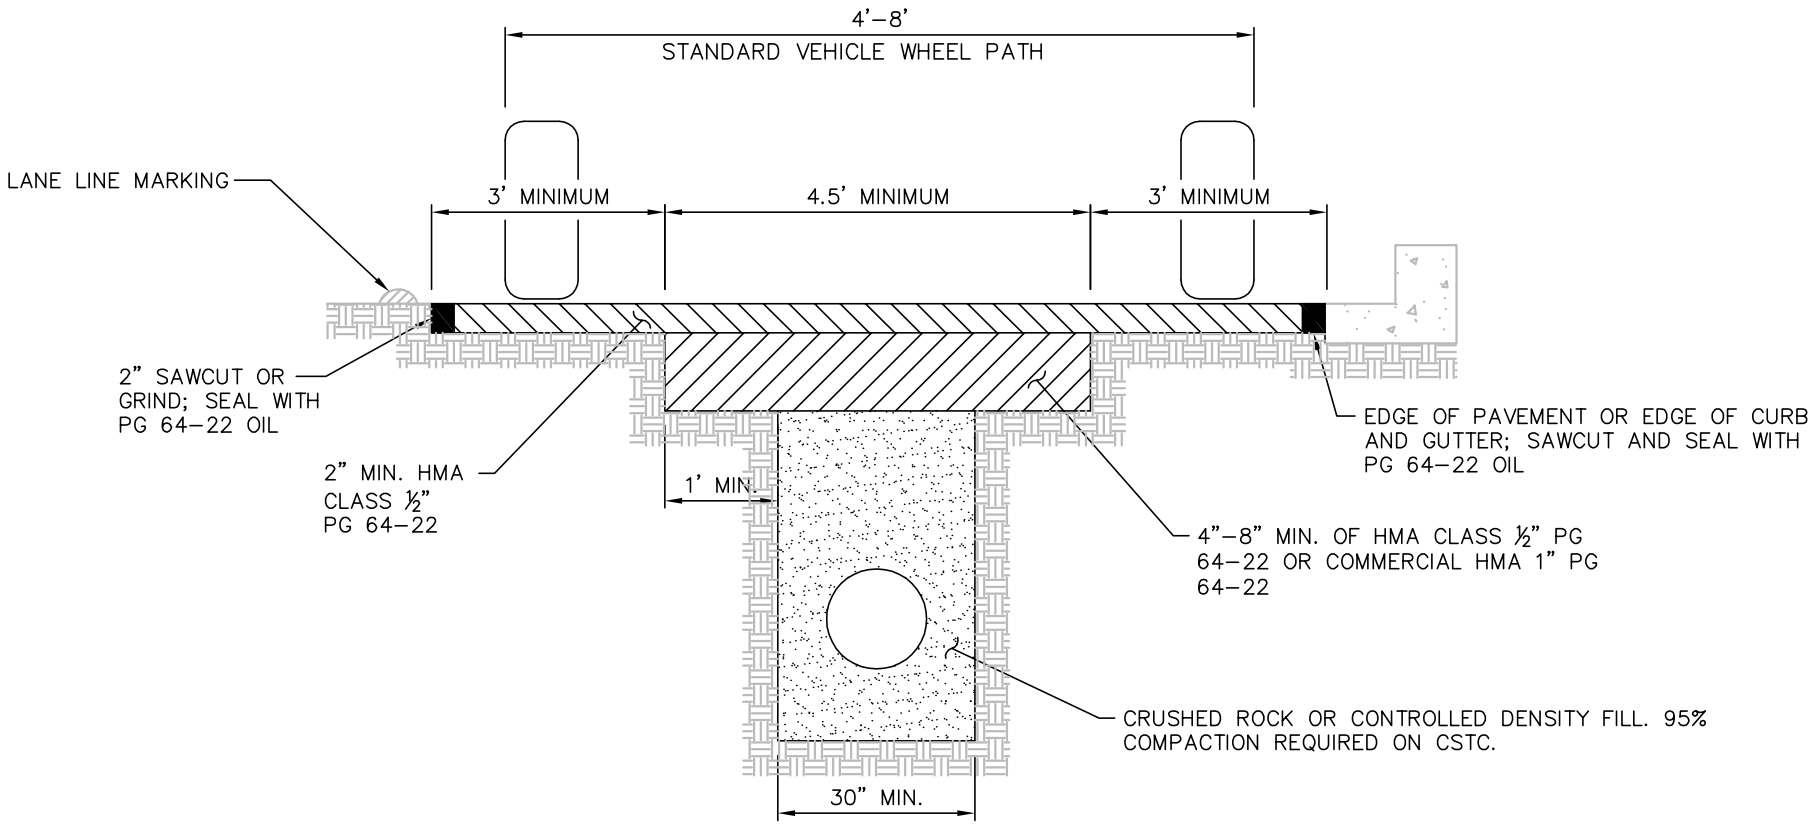

LESS THAN FULL WIDTH OVERLAY

City of Bellevue

SECTION OF LONGITUDINAL CUT

DRAWING NUMBER	ROW–3
SCALE	NONE
REVISION DATE	2/06
DEPARTMENT	TRANS