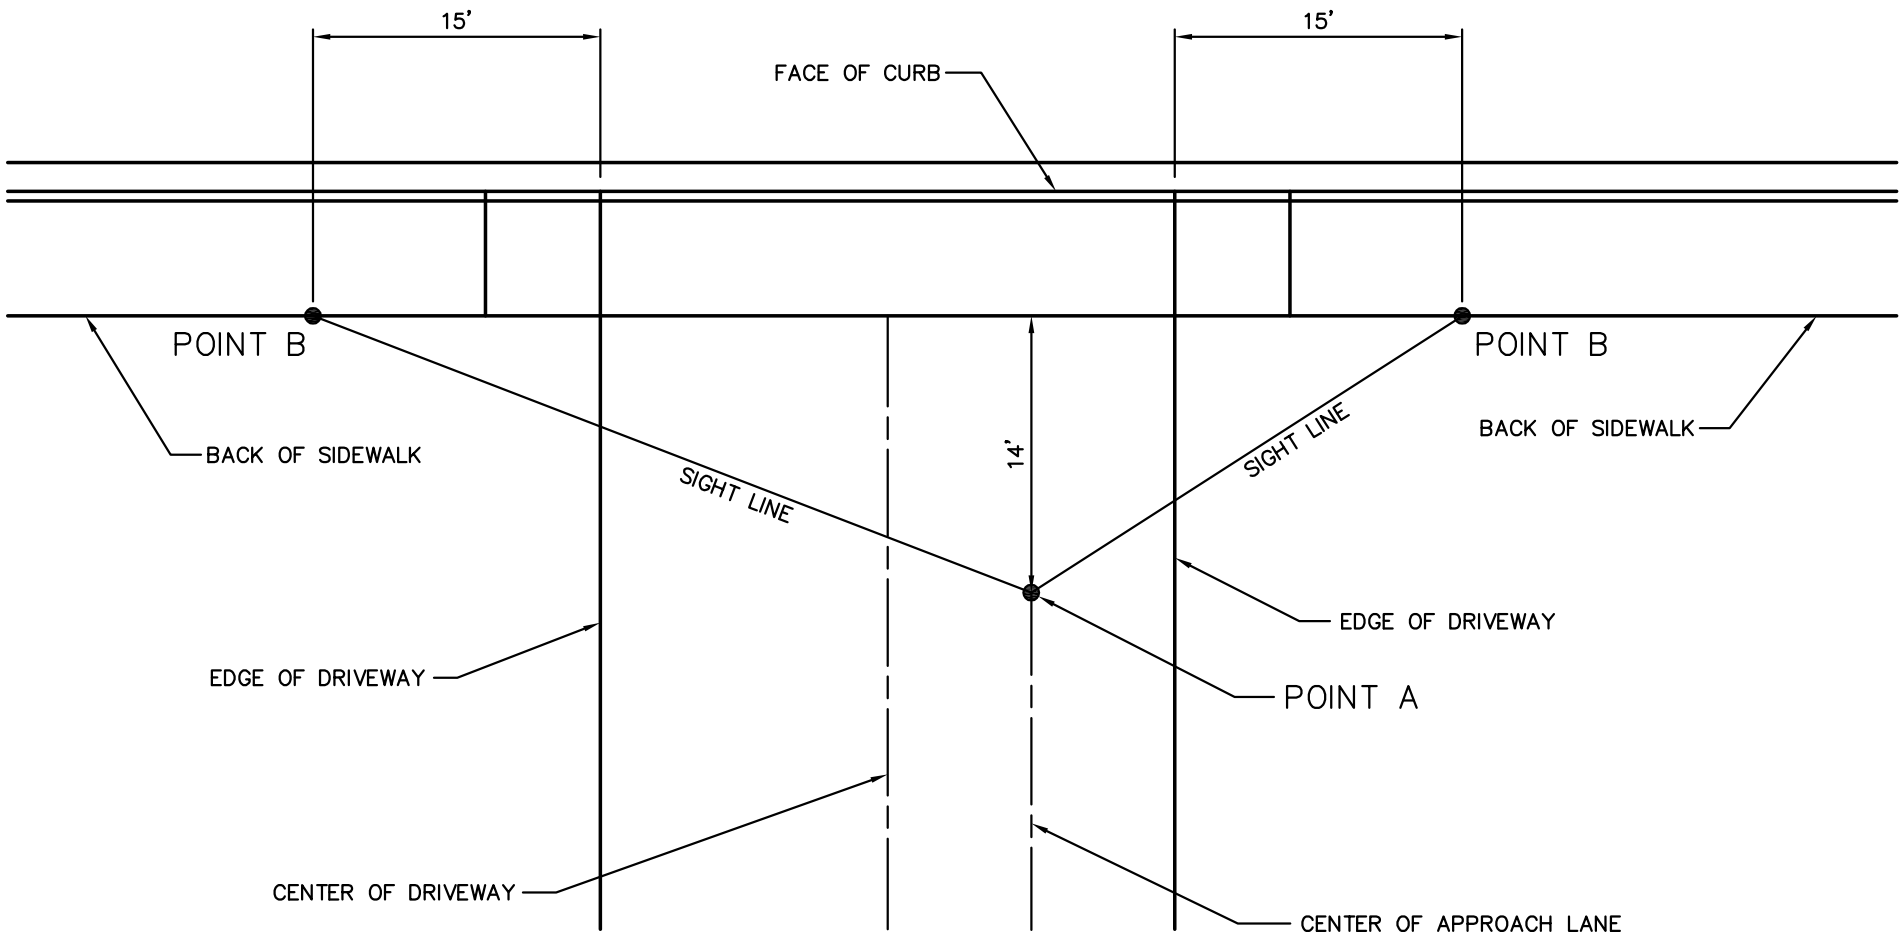

NOTES:

1. SEE DESIGN MANUAL STANDARD 22 (SIGHT DISTANCE – PEDESTRIANS).

City of Bellevue

PEDESTRIAN SIGHT LINES

DRAWING NUMBER	TE–3
SCALE	NONE
REVISION DATE	02/15
DEPARTMENT	TRANS