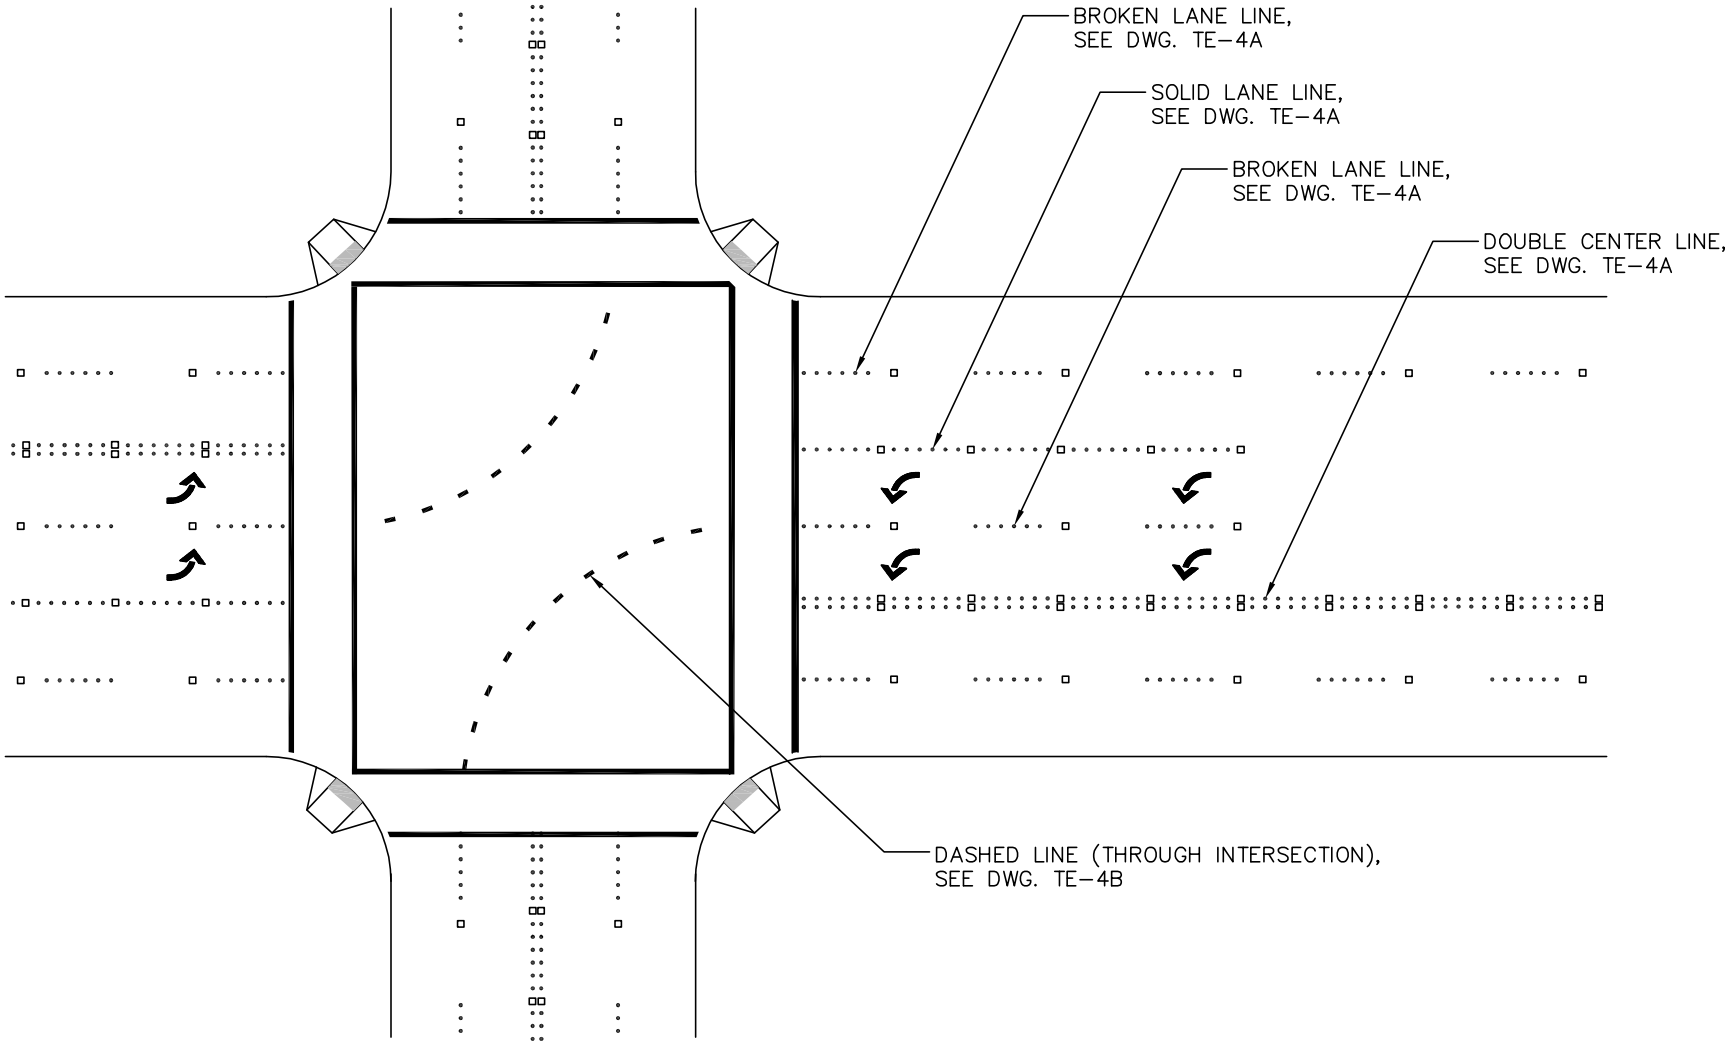

City of Bellevue

DUAL LEFT TURN AT INTERSECTION

DRAWING NUMBER	TE-15B
SCALE	NONE
REVISION DATE	2/06
DEPARTMENT	TRANS