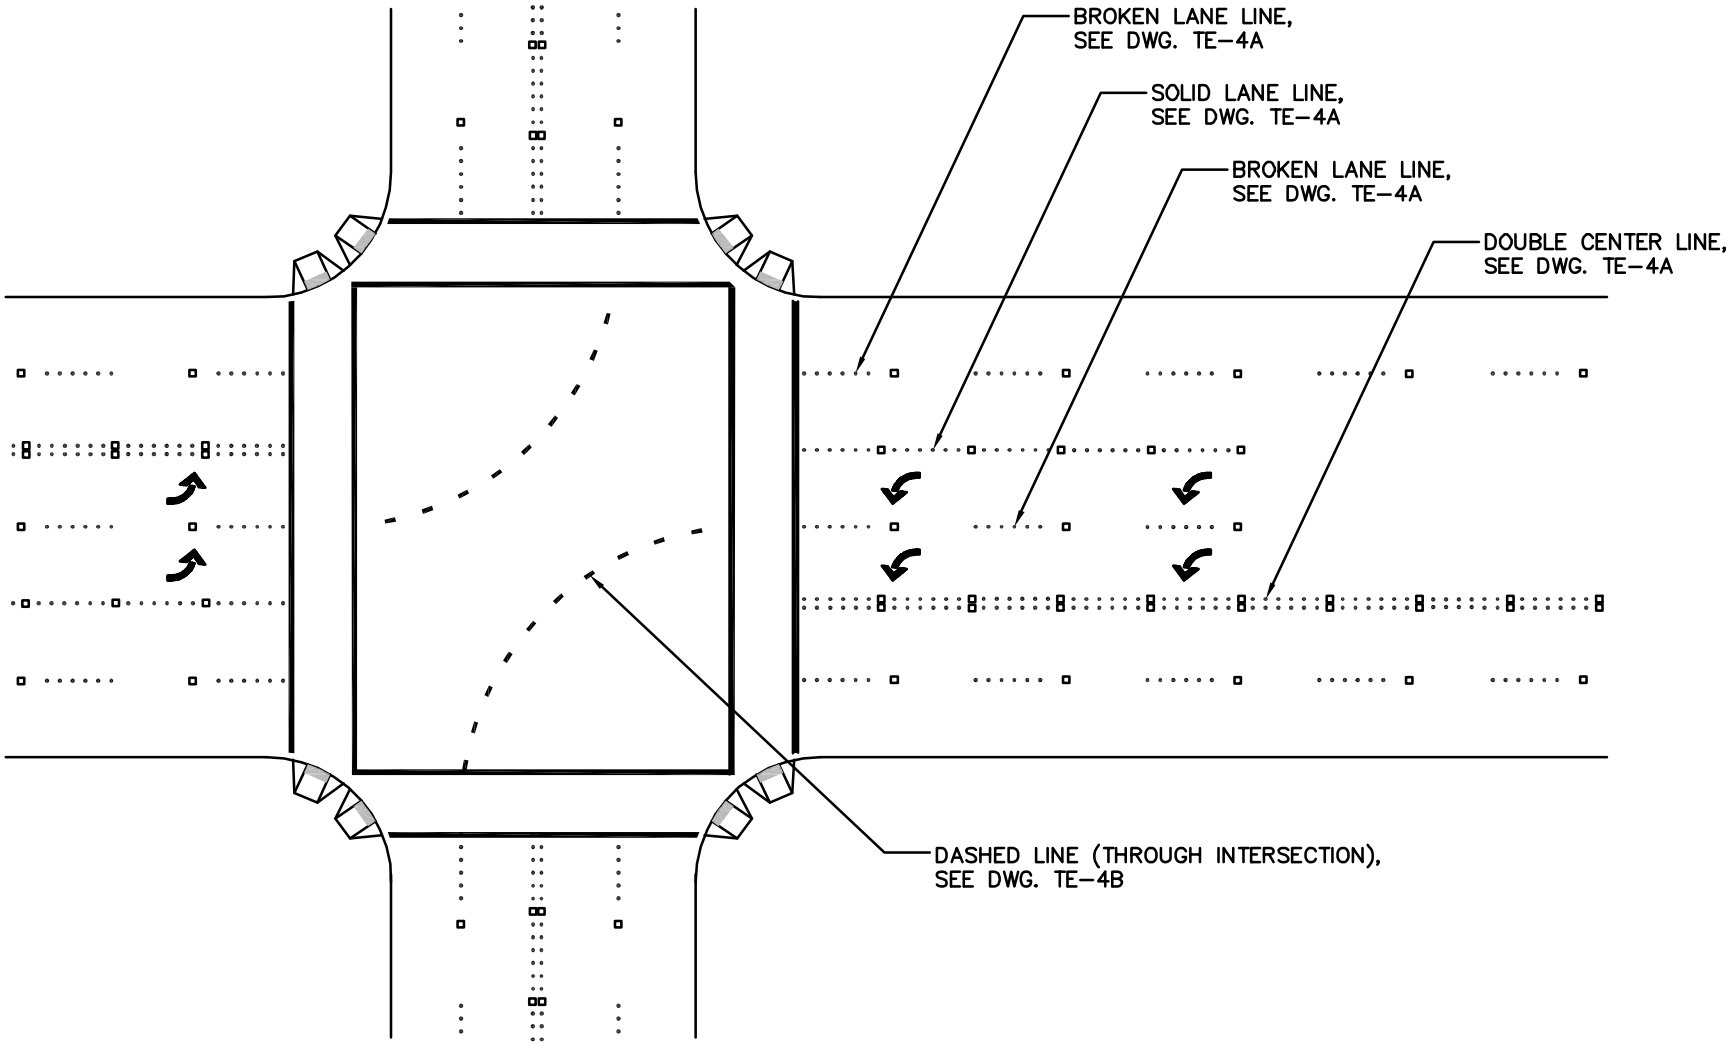

City of Bellevue

DUAL LEFT TURN AT INTERSECTION

DRAWING NUMBER	TE-15B
SCALE	NONE
REVISION DATE	01/14
DEPARTMENT	TRANS