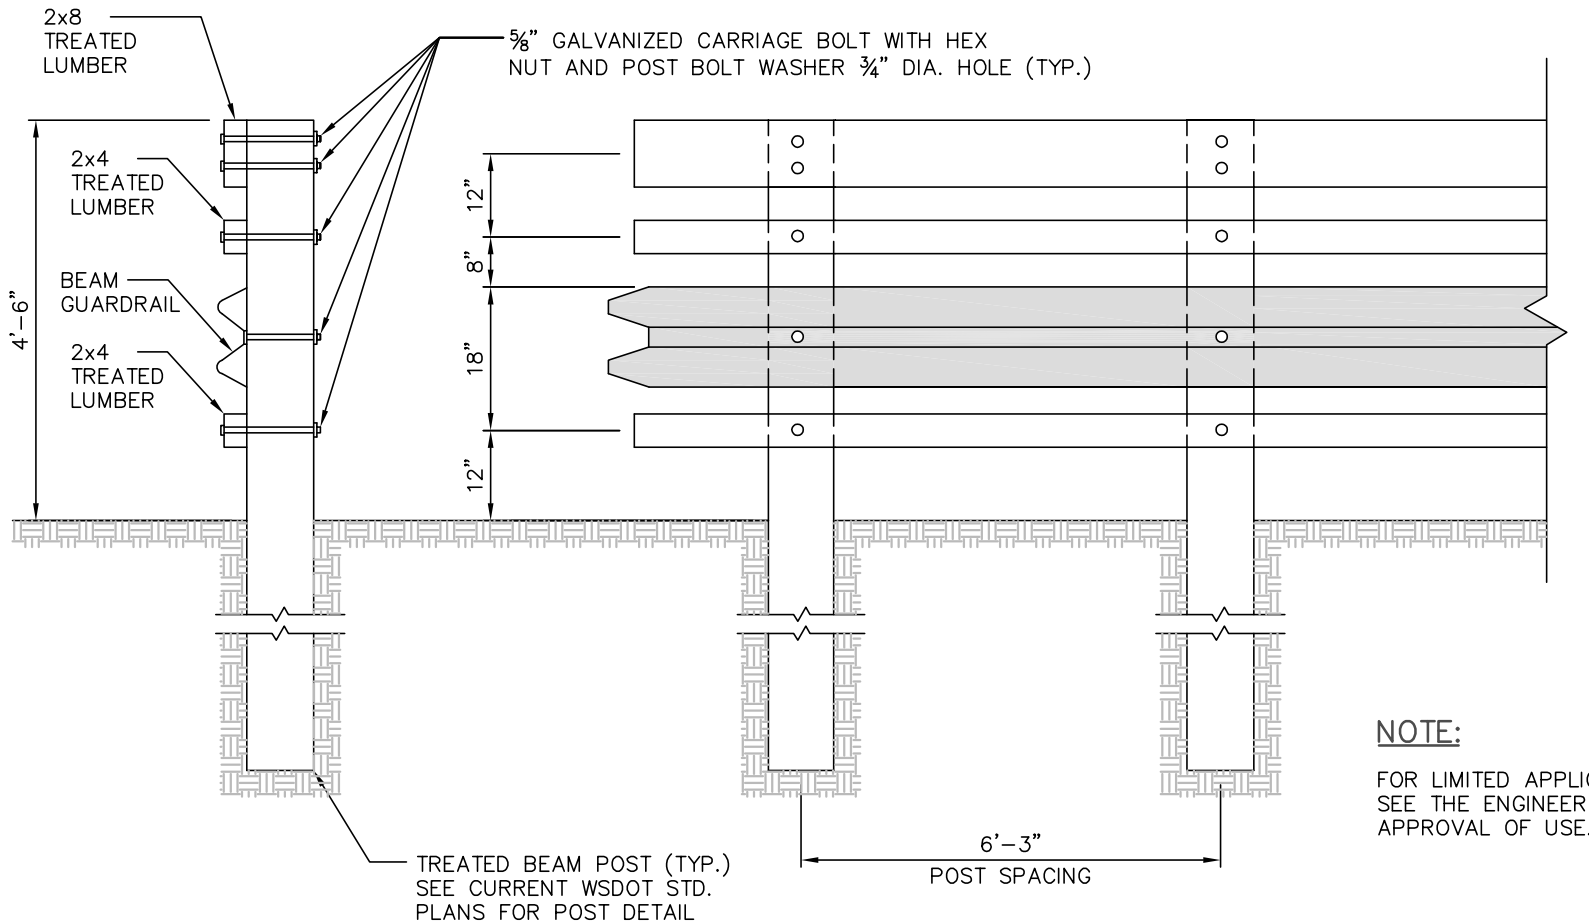

NOTE:

FOR LIMITED APPLICATIONS.
SEE THE ENGINEER FOR
APPROVAL OF USE.

City of Bellevue

COMBINATION GUARDRAIL & HANDRAIL

DRAWING NUMBER	TE-36
SCALE	NONE
REVISION DATE	2/06
DEPARTMENT	TRANS