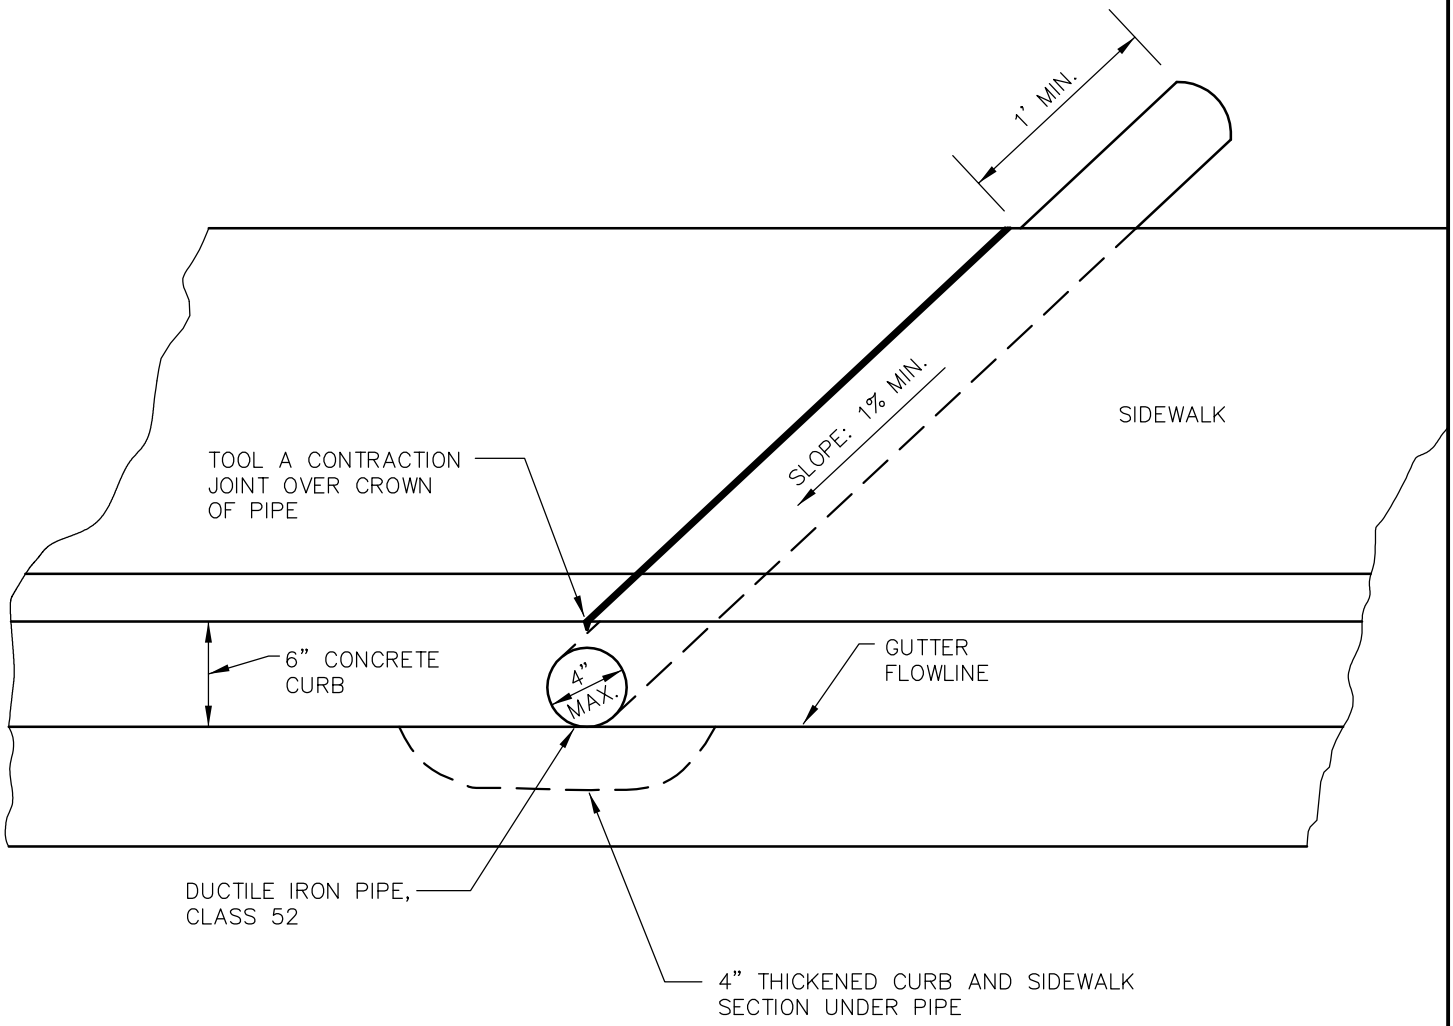

NOTES:

1. SINGLE FAMILY RESIDENTIAL CONSTRUCTION ONLY.
2. REQUIRES RIGHT-OF-WAY APPROVAL.
3. PIPE AND CONTRACTION JOINT RUN PERPENDICULAR TO SIDEWALK.

City of Bellevue

STORM AND SURFACE WATER UTILITY

TITLE

SIDEWALK DRAIN

JANUARY 2013

NO SCALE

NO. D-37