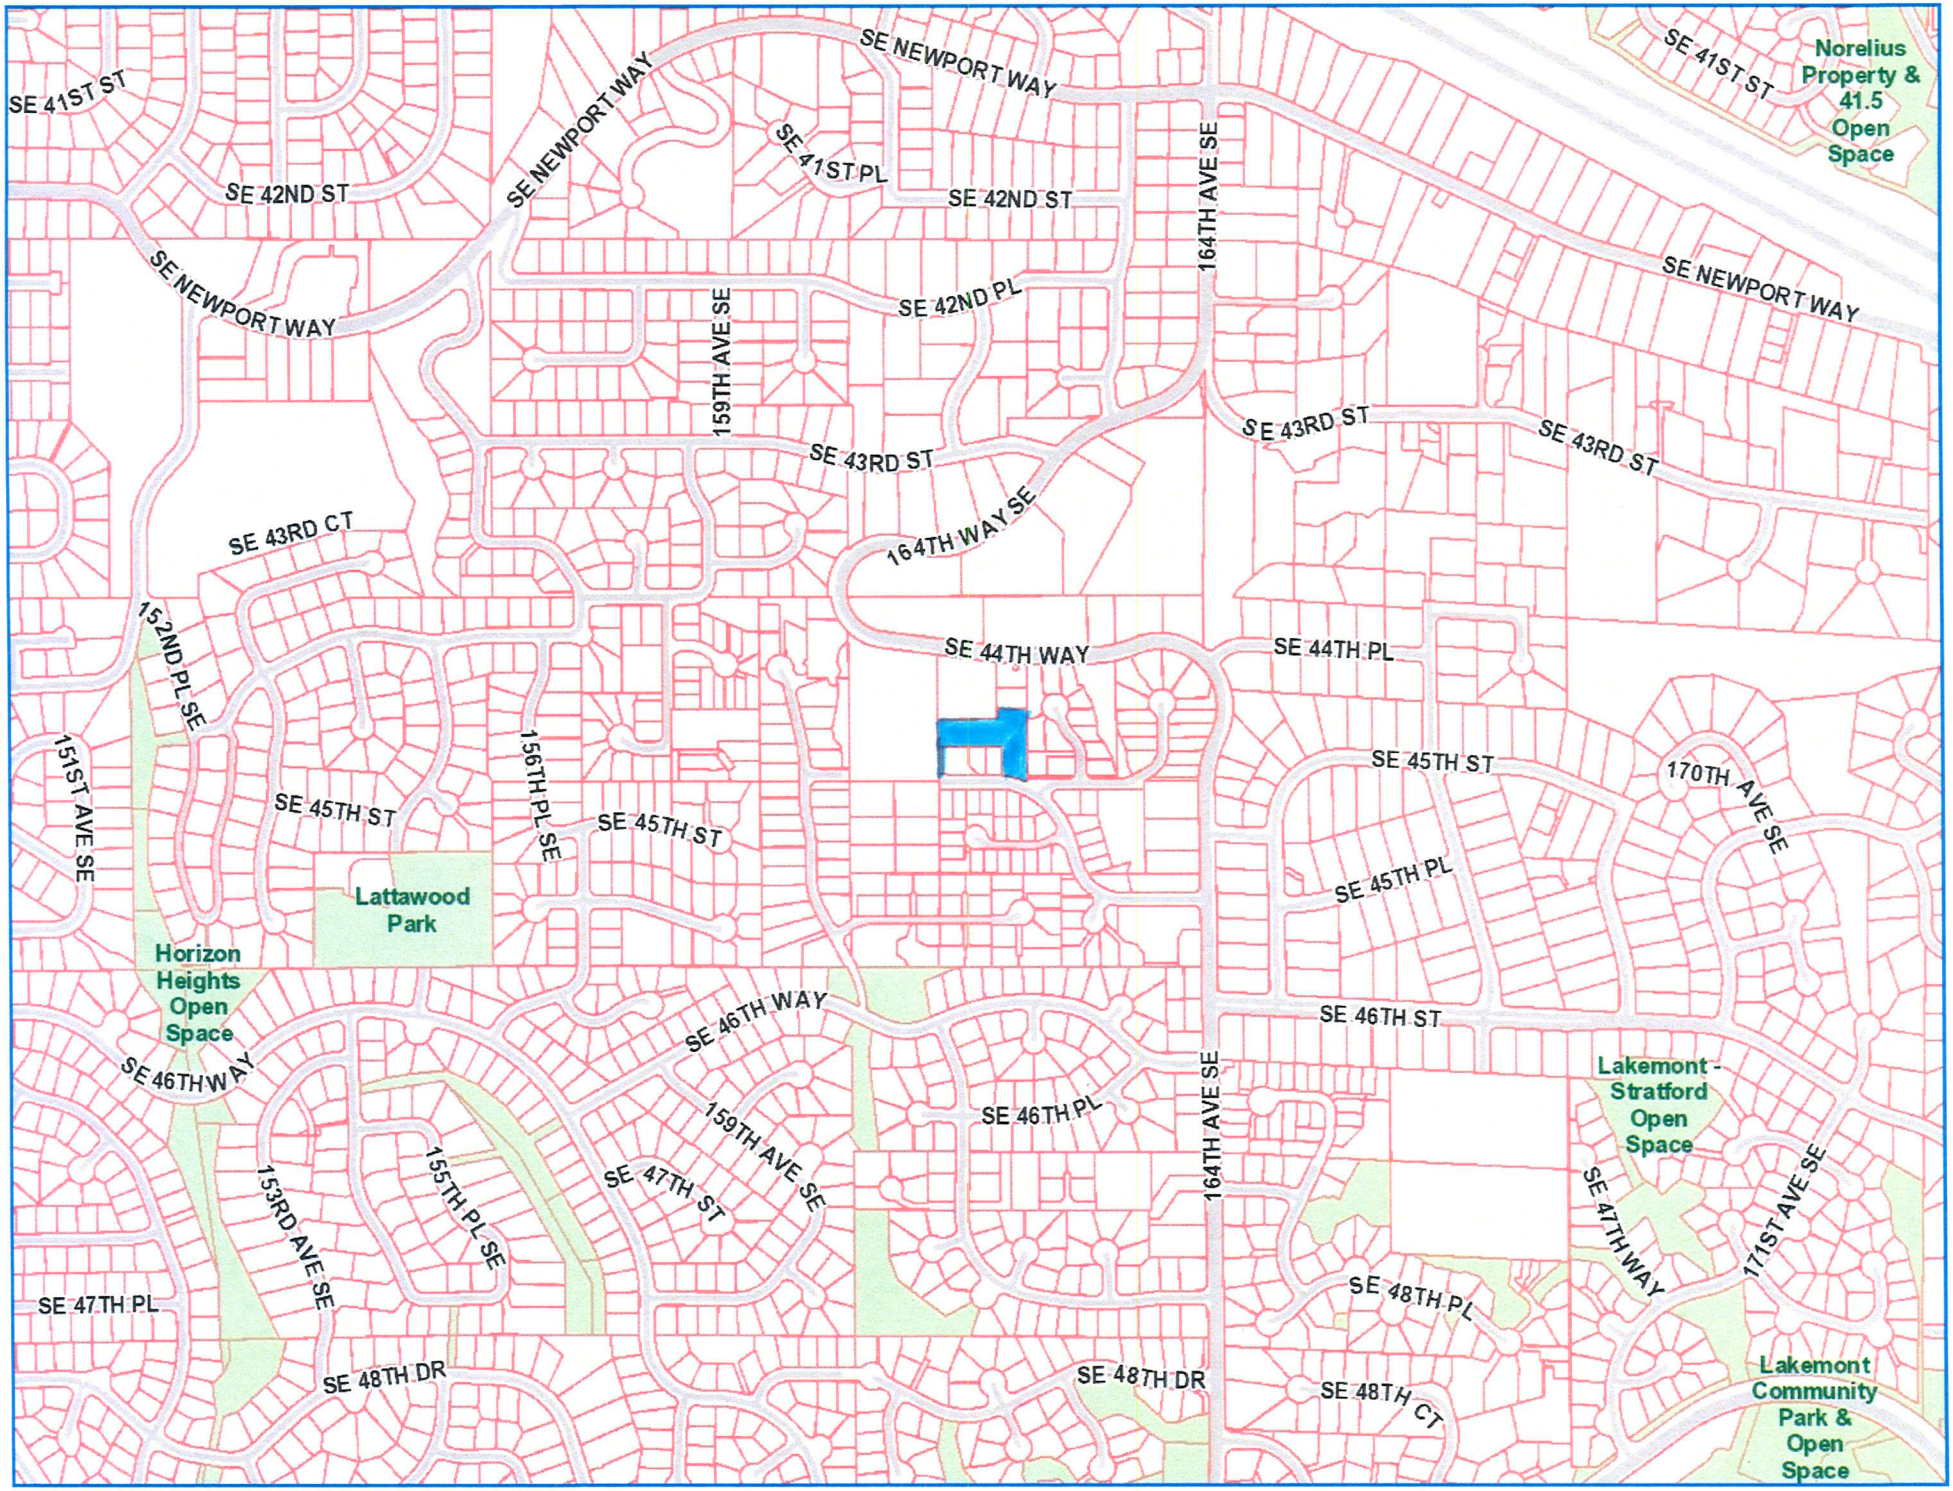
SE 41ST ST
SE NEWPORT WAY
SE 41ST PL
SE 42ND ST
164TH AVE SE
Norelius Property & 41.5 Open Space
SE 42ND PL
159TH AVE SE
SE 43RD ST
SE 43RD CT
164TH WAY SE
152ND PL SE
SE 44TH WAY
SE 44TH PL
151ST AVE SE
156TH PL SE
SE 45TH ST
170TH AVE SE
SE 45TH PL
Lattawood Park
Horizon Heights Open Space
SE 46TH WAY
SE 46TH ST
SE 46TH PL
Lakemont - Stratford Open Space
155TH PL SE
153RD AVE SE
SE 47TH ST
171ST AVE SE
SE 47TH PL
SE 48TH PL
SE 48TH DR
SE 48TH CT
Lakemont Community Park & Open Space

NE 1/4, SE 1/4 SECTION 14, TOWNSHIP 24 N, RANGE 5 E, W.M.
CITY OF BELLEVUE, KING COUNTY, WASHINGTON

N

NEW LOT LAYOUT

SCALE: 0 10 20 40 60 — 1" = 20'

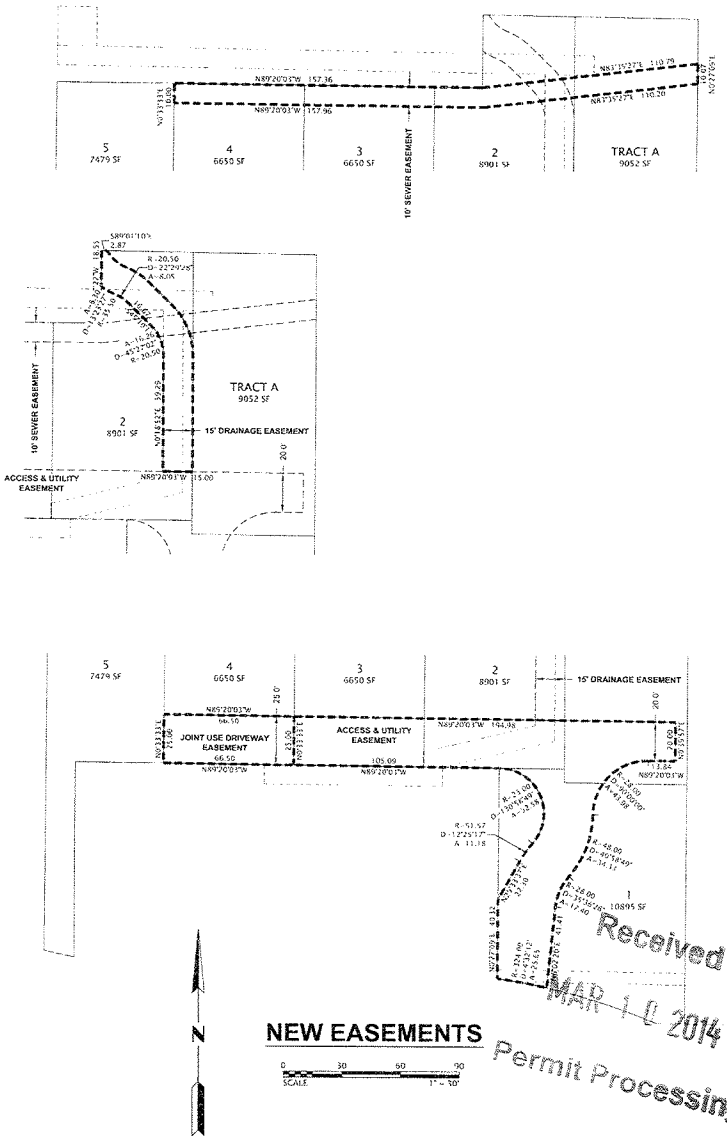

N

NEW EASEMENTS

SCALE: 0 30 60 90 — 1" = 30'

Received
MAR 10 2014
Permit Processing

GOLDSMITH
LAND DEVELOPMENT SERVICES

PLOTTED 2014/03/04 09:22 HWERLINGER
DRAWN EMALM
APPROVED MMAUCER
FIELD BOOK 2182
PAGE # 63

M:\ACAD\SURVEY\111\11541\11554-1\PRELIM SHORT PLAT-11154-1303.DWG

DANIEL BROSS & ROBERT CUNDALL

JOB NO 11154-1

PRELIMINARY SHORT PLAT
FOR
DANIEL BROSS & ROBERT CUNDALL

CITY OF BELLEVUE KING COUNTY WASHINGTON

SHEET 3/6