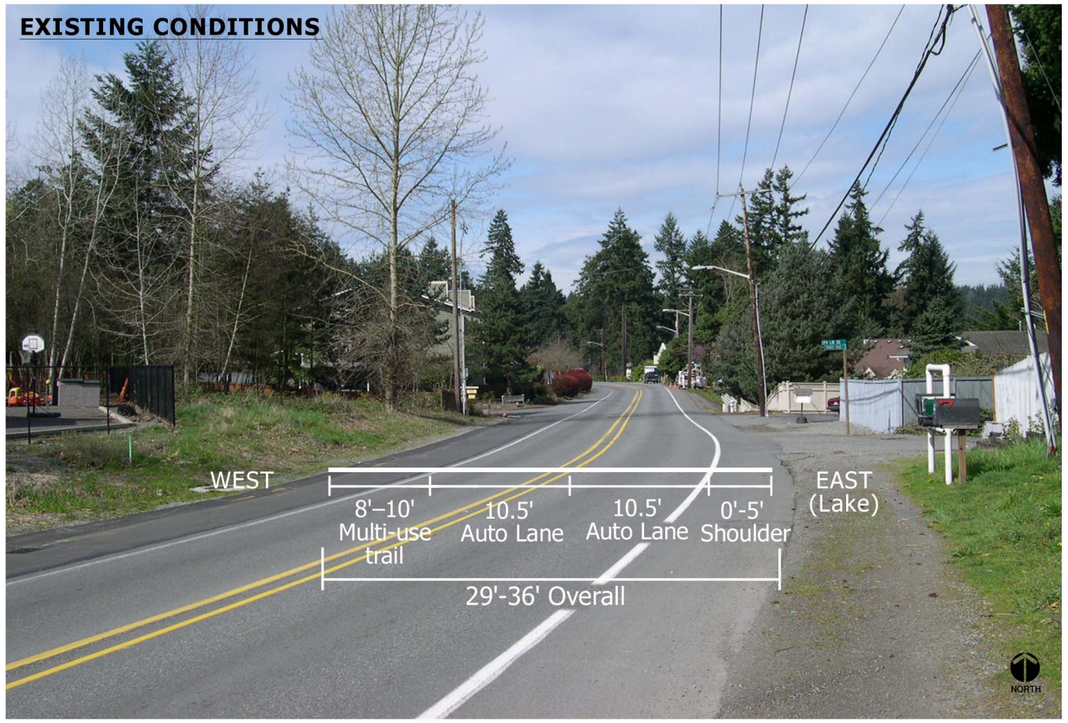

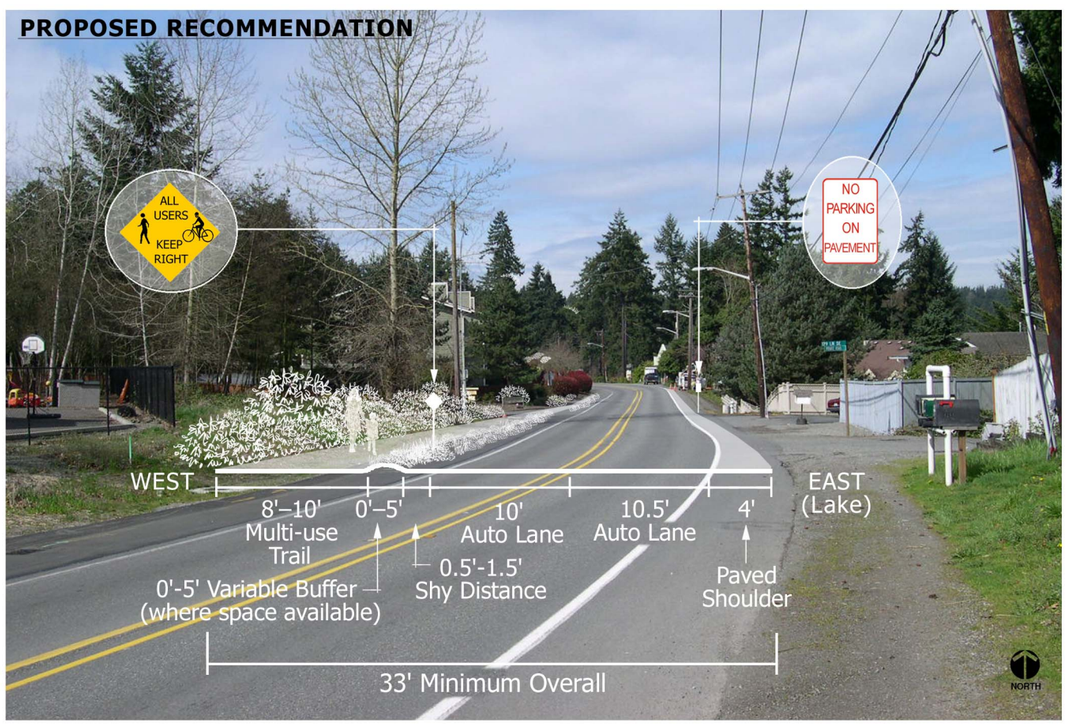

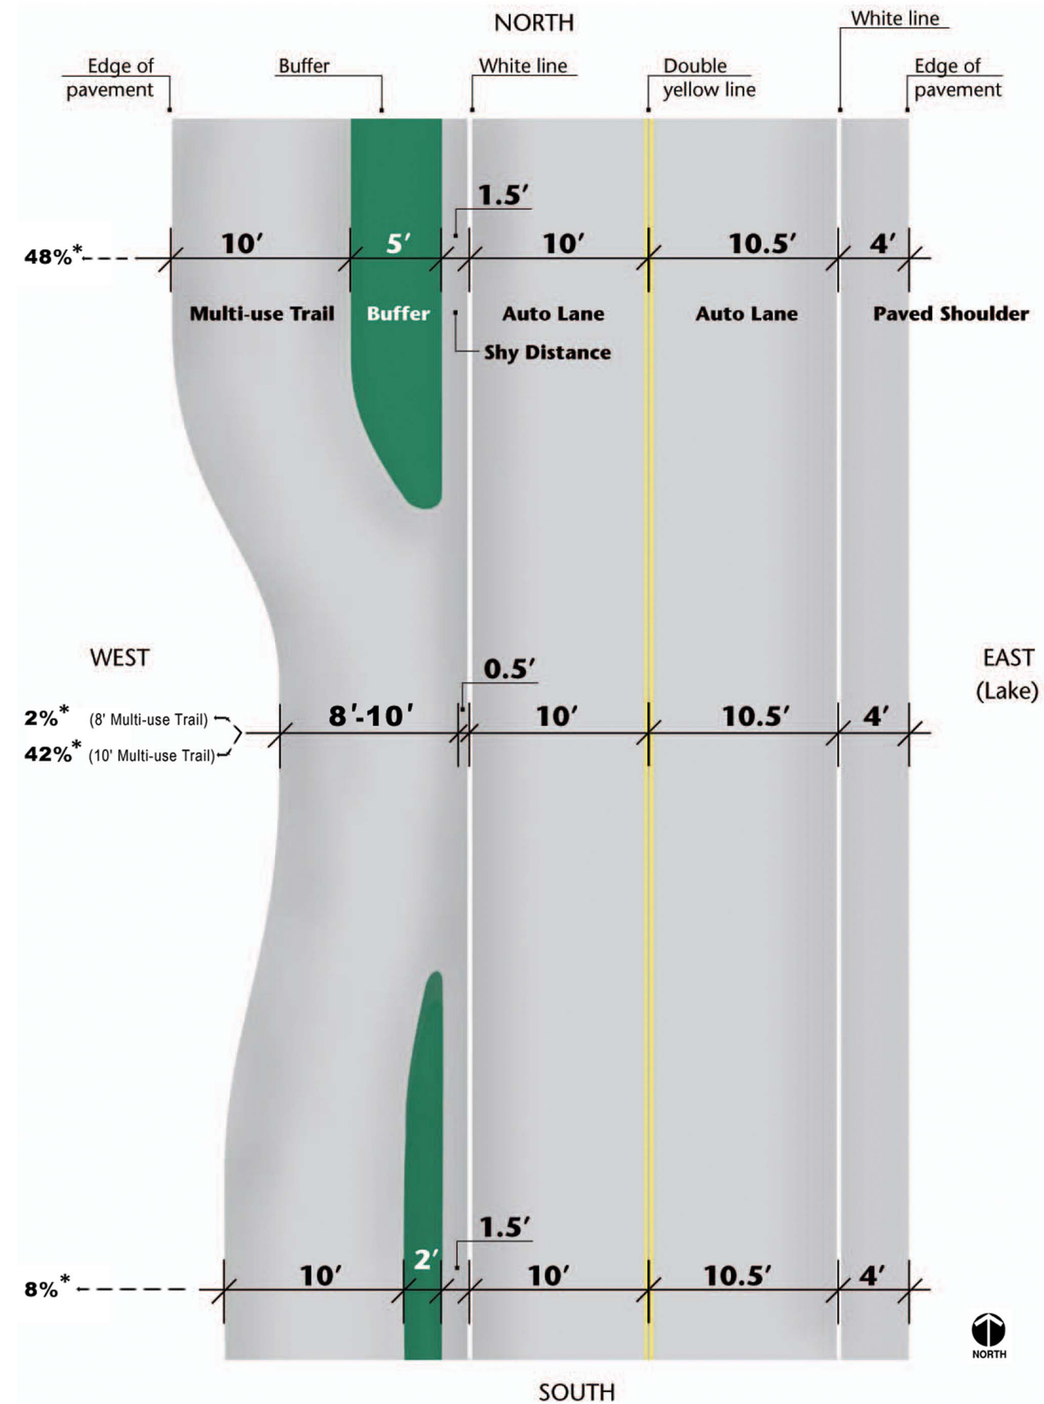

** Percents shown indicate approximate length of the overall West Lake Sammamish Parkway corridor where each type of section shown may be applied. Percents do not include driveways or side streets.*