108TH AVE SE
SEGMENT B (SE 30TH STREET TO SE 25TH STREET)

LEGEND

- EXISTING CURB, GUTTER AND SIDEWALK
- EXISTING TREES
- EXISTING HEDGE OR SHRUB
- EXISTING RIGHT OF WAY
- EXISTING EDGE OF PAVEMENT
- NEW / RESURFACED ASPHALT AREA
- NEW RAINGARDEN OR LANDSCAPE STRIP
- DRIVEWAY RECONSTRUCTION
- NEW CONCRETE SIDEWALK
- NEW WATER LINE
- NEW POLE AND LUMINAIRE
- EXISTING POLE AND LUMINAIRE

GENERAL NOTE: CITY OF BELLEVUE RIGHT-OF-WAY EXTENDS APPROXIMATELY 19' BEYOND THE EDGE OF THE CONCRETE ROADWAY PANEL ON EAST AND WEST SIDE OF 108TH.

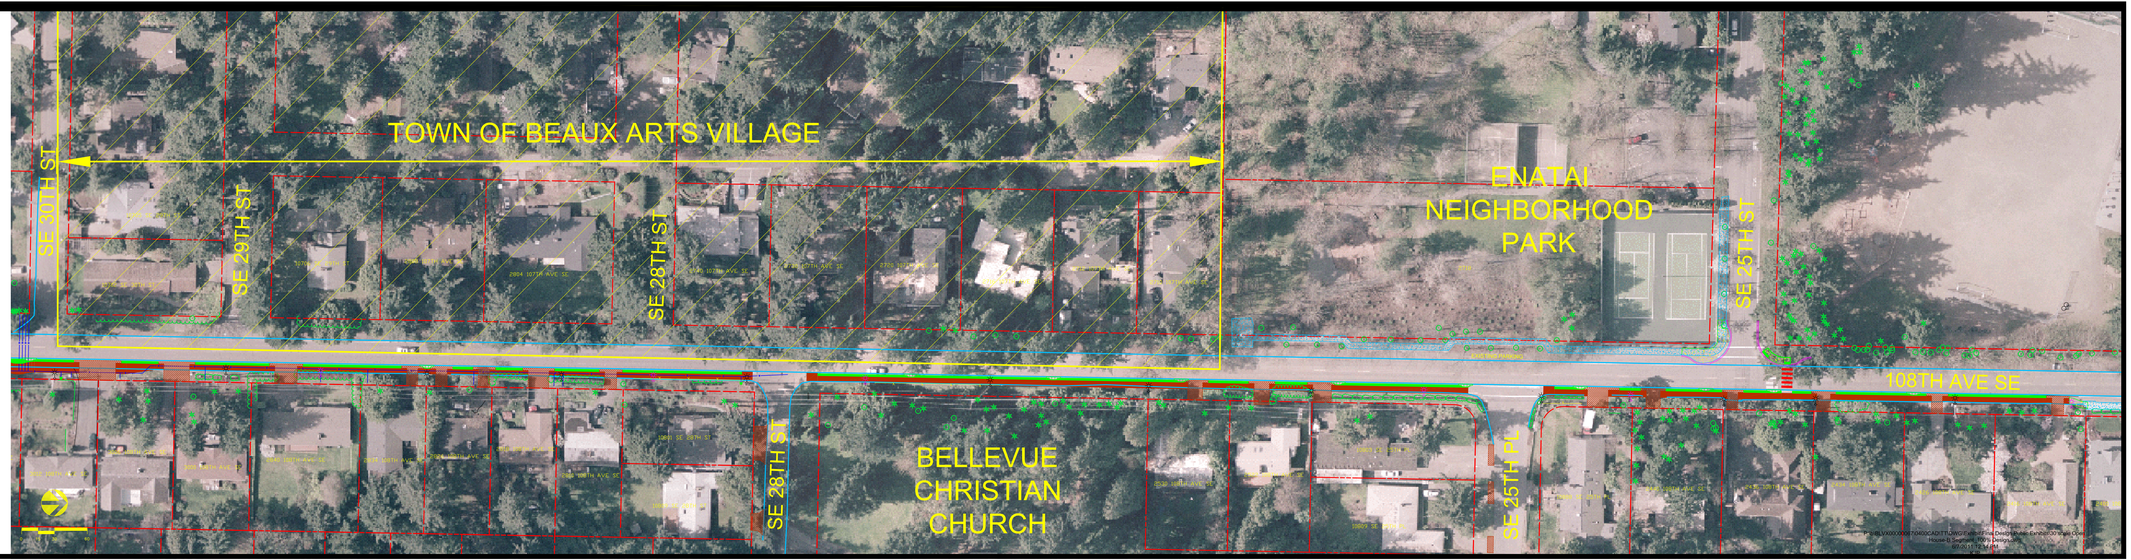

DAVID EVANS AND ASSOCIATES INC
415 - 118th Avenue SE
Bellevue Washington 98005-3518
Phone: 425.519.6500

City of Bellevue
TRANSPORTATION DEPARTMENT