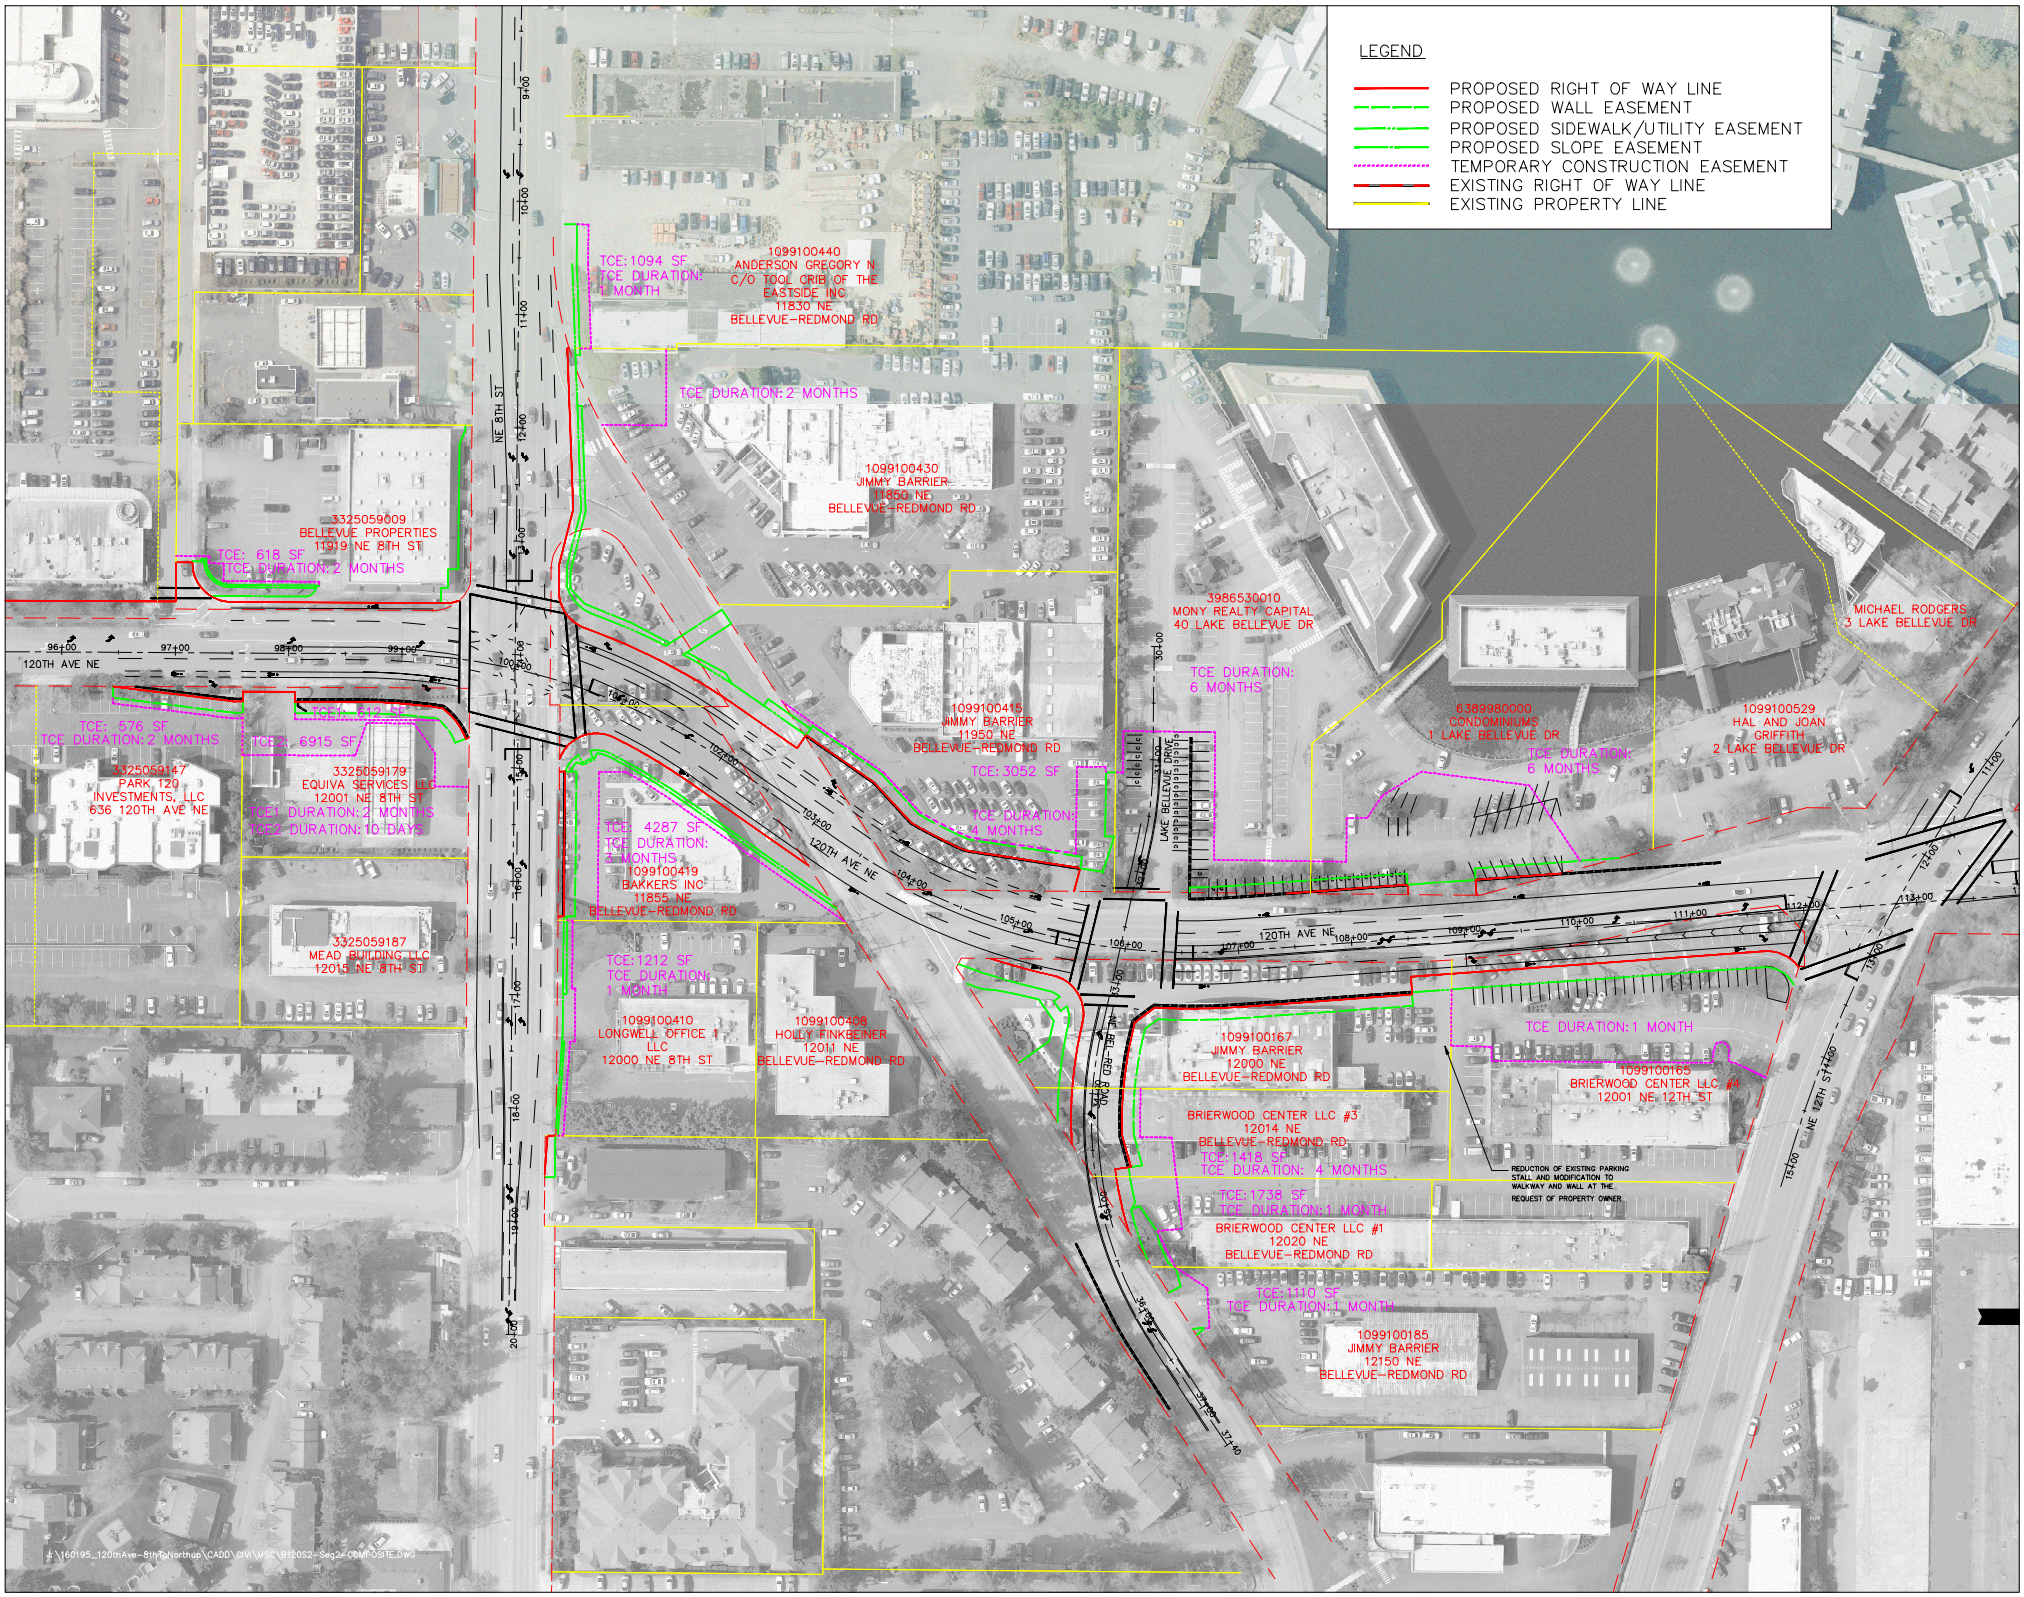
LEGEND
PROPOSED RIGHT OF WAY LINE
PROPOSED WALL EASEMENT
PROPOSED SIDEWALK/UTILITY EASEMENT
PROPOSED SLOPE EASEMENT
TEMPORARY CONSTRUCTION EASEMENT
EXISTING RIGHT OF WAY LINE
EXISTING PROPERTY LINE
TCE: 1094 SF
TCE DURATION: 1 MONTH
1099100440
ANDERSON GREGORY N
C/O TOOL CRIB OF THE EASTSIDE INC
11830 NE
BELLEVUE-REDMOND RD
TCE DURATION: 2 MONTHS
1099100430
JIMMY BARRIER
11850 NE
BELLEVUE-REDMOND RD
3325059009
BELLEVUE PROPERTIES
11919 NE 8TH ST
TCE: 618 SF
TCE DURATION: 2 MONTHS
NE 8TH ST
120TH AVE NE
3986530010
MONY REALTY CAPITAL
40 LAKE BELLEVUE DR
TCE DURATION:
6 MONTHS
MICHAEL RODGERS
3 LAKE BELLEVUE DR
1099100415
JIMMY BARRIER
11950 NE
BELLEVUE-REDMOND RD
TCE: 3052 SF
TCE DURATION:
4 MONTHS
6389980000
CONDOMINIUMS
1 LAKE BELLEVUE DR
TCE DURATION:
6 MONTHS
1099100529
HAL AND JOAN
GRIFFITH
2 LAKE BELLEVUE DR
LAKE BELLEVUE DRIVE
TCE: 576 SF
TCE DURATION: 2 MONTHS
3325059147
PARK 120
INVESTMENTS, LLC
636 120TH AVE NE
TCE: 6915 SF
3325059179
EQUIVA SERVICES LLC
12001 NE 8TH ST
TCE1 DURATION: 2 MONTHS
TCE2 DURATION: 10 DAYS
TCE: 4287 SF
TCE DURATION:
2 MONTHS
1099100419
BAKKERS INC
11855 NE
BELLEVUE-REDMOND RD
3325059187
MEAD BUILDING LLC
12015 NE 8TH ST
TCE: 1212 SF
TCE DURATION:
1 MONTH
1099100410
LONGWELL OFFICE 1
LLC
12000 NE 8TH ST
1099100408
HOLLY FINKBEINER
12011 NE
BELLEVUE-REDMOND RD
TCE DURATION: 1 MONTH
1099100167
JIMMY BARRIER
12000 NE
BELLEVUE-REDMOND RD
1099100165
BRIERWOOD CENTER LLC #4
12001 NE 12TH ST
BRIERWOOD CENTER LLC #3
12014 NE
BELLEVUE-REDMOND RD
TCE: 1418 SF
TCE DURATION: 4 MONTHS
REDUCTION OF EXISTING PARKING STALL AND MODIFICATION TO WALKWAY AND WALL AT THE REQUEST OF PROPERTY OWNER
TCE: 1738 SF
TCE DURATION: 1 MONTH
BRIERWOOD CENTER LLC #1
12020 NE
BELLEVUE-REDMOND RD
TCE: 1110 SF
TCE DURATION: 1 MONTH
1099100185
JIMMY BARRIER
12150 NE
BELLEVUE-REDMOND RD
NE 12TH ST
I:\160195_120thAve-8thToNorthup\CADD\CIVIL\MSC\B120S2-Seg2-COMPOSITE.DWG