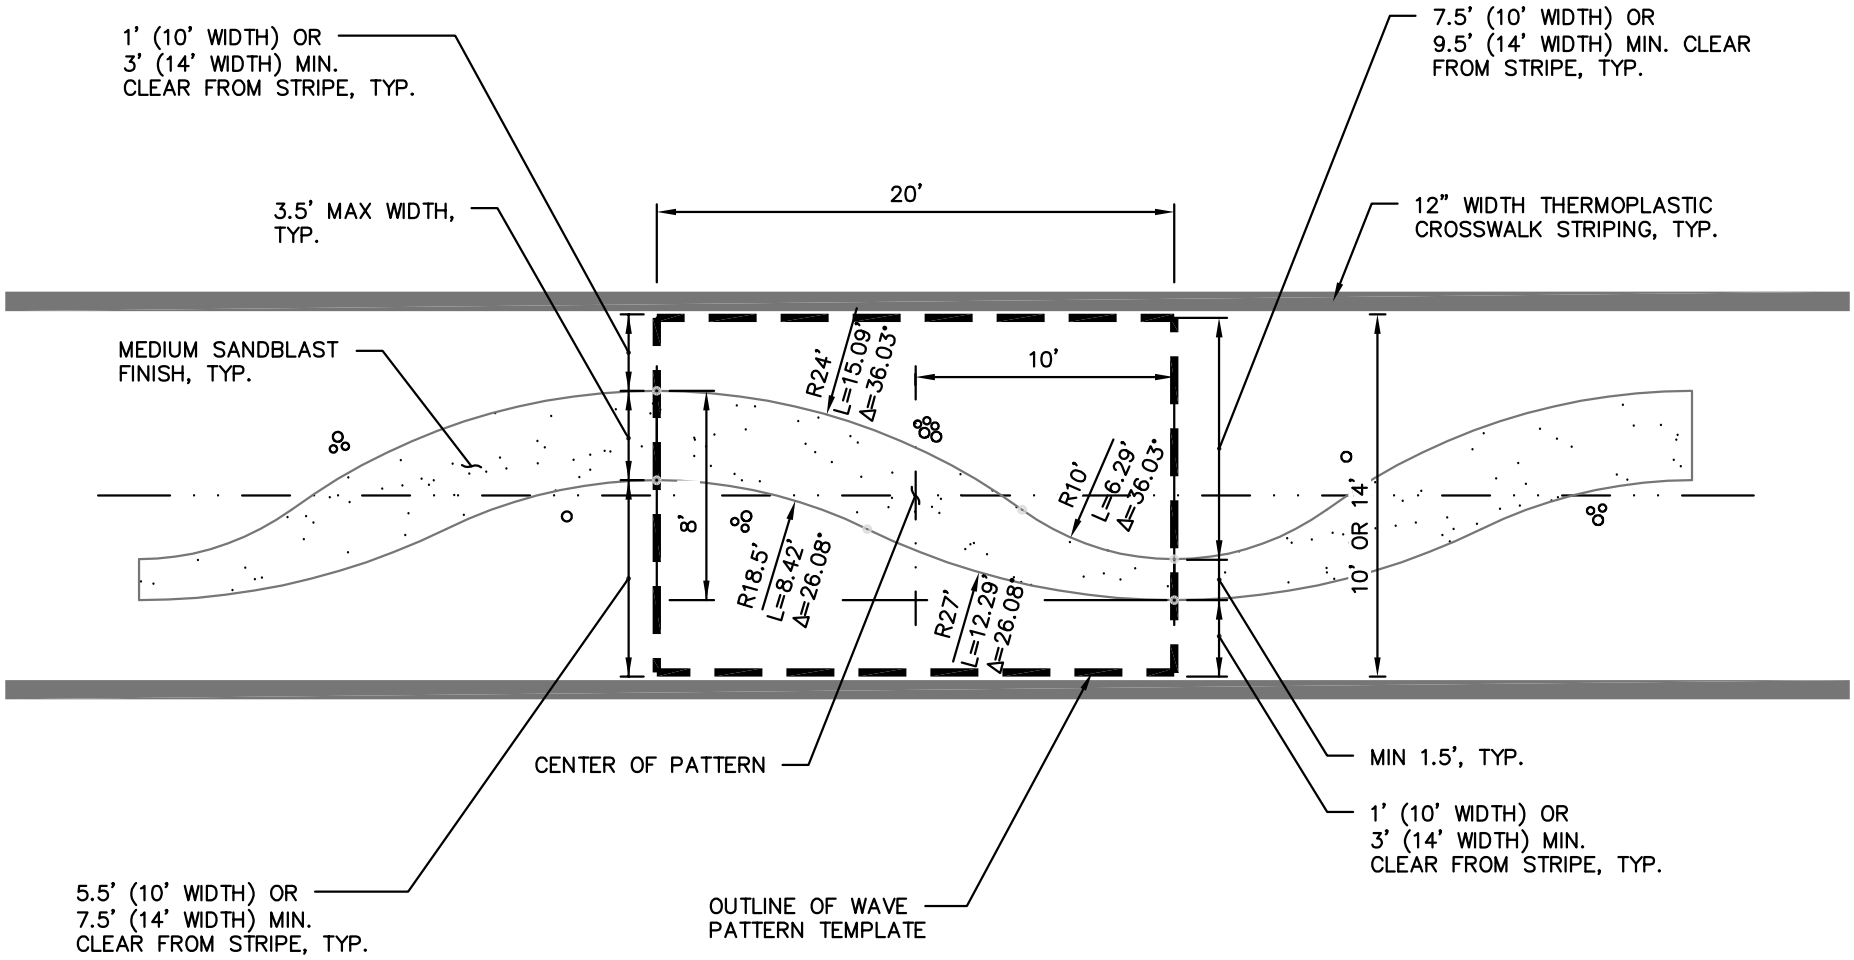

City of Bellevue

CROSSWALK WAVE PATTERN DETAIL

DRAWING NUMBER	BR-4
SCALE	NONE
REVISION DATE	03/15
DEPARTMENT	TRANS