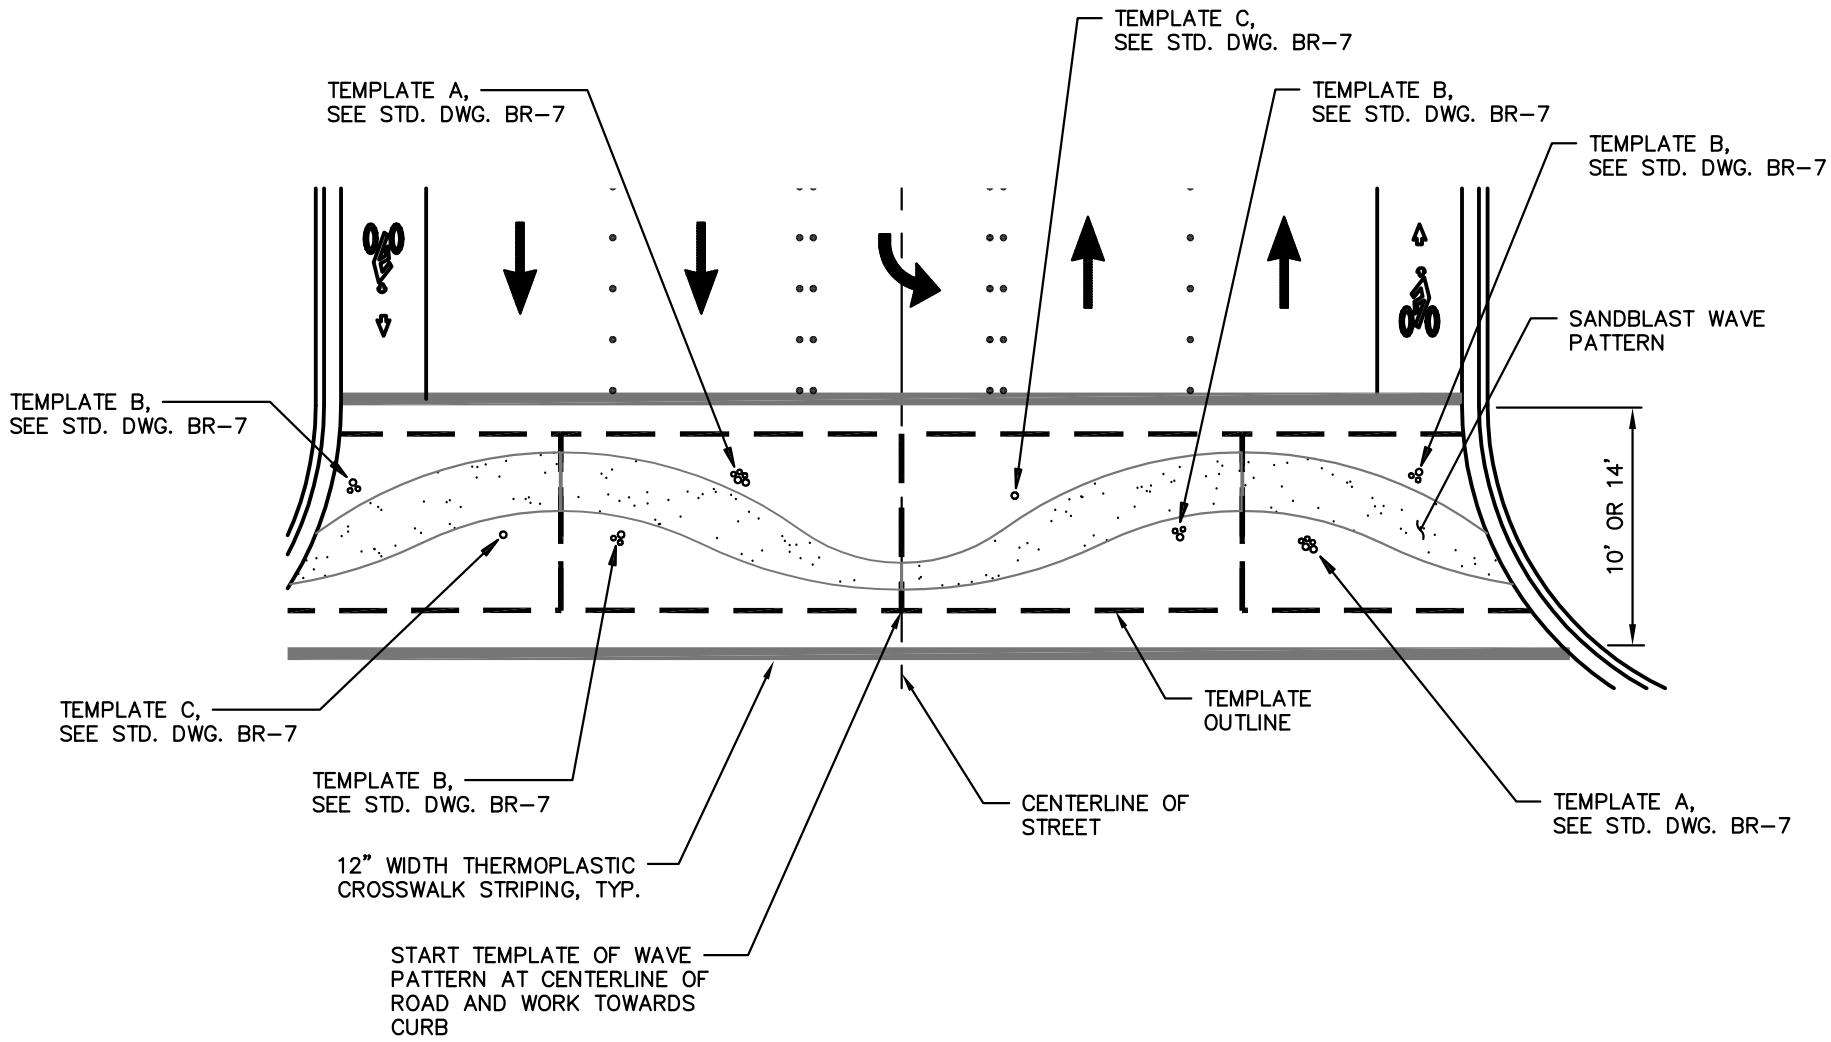

City of Bellevue

CROSSWALK WAVE TEMPLATE PLACEMENT 5 LANE SECTION

DRAWING NUMBER	BR-5
SCALE	NONE
REVISION DATE	03/15
DEPARTMENT	TRANS