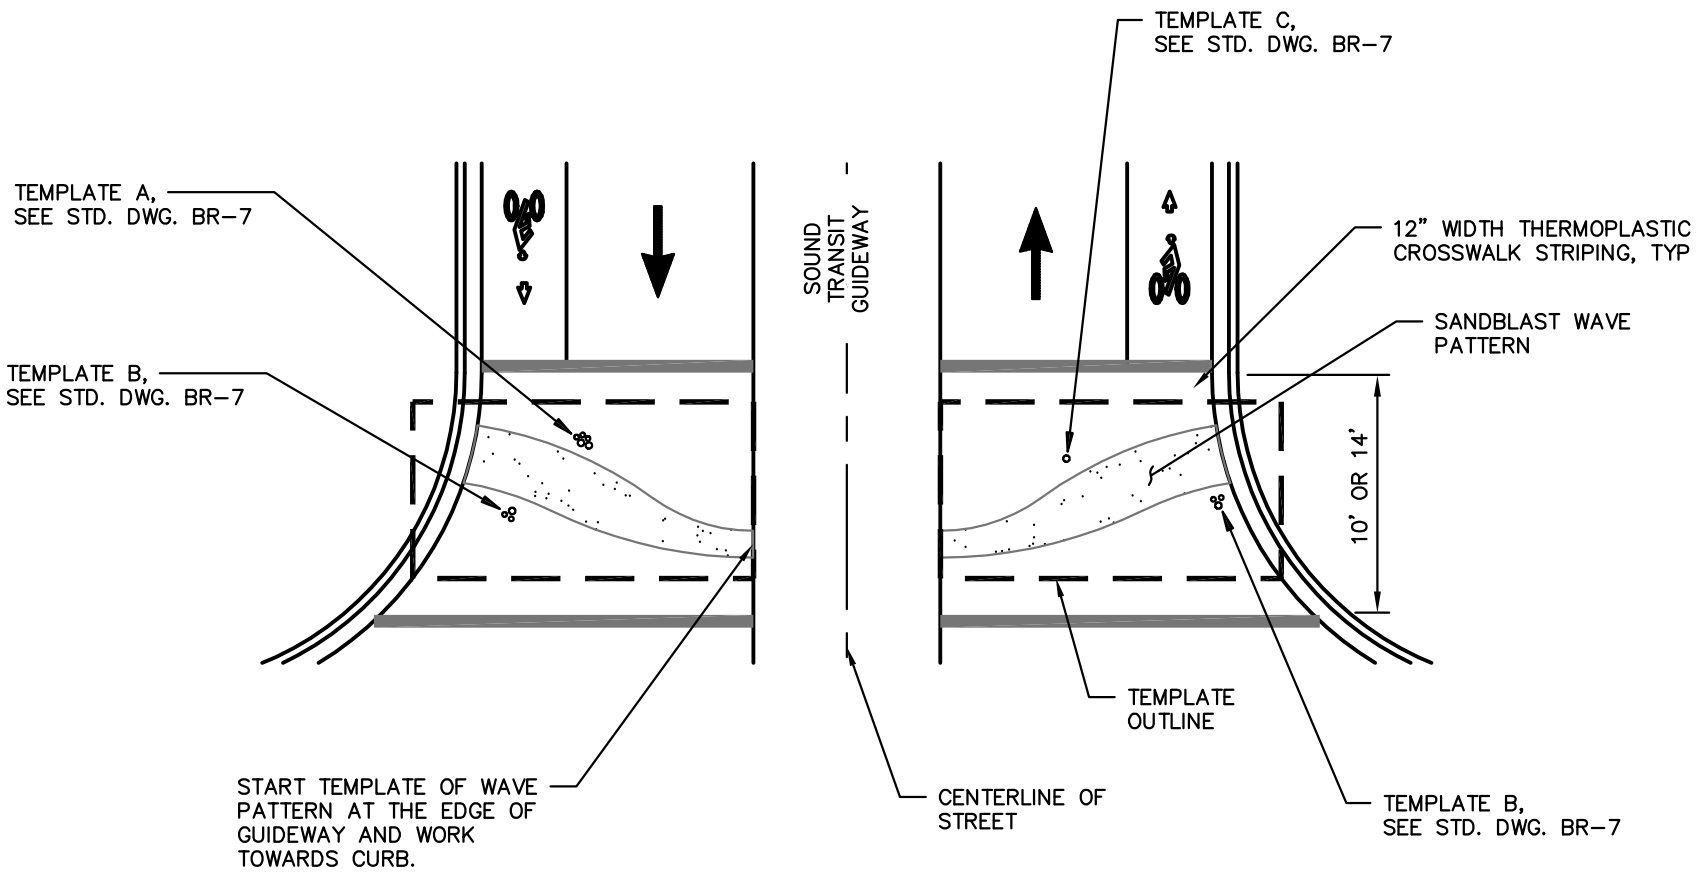

City of Bellevue

CROSSWALK WAVE TEMPLATE PLACEMENT WITH GUIDEWAY

DRAWING NUMBER	BR-6
SCALE	NONE
REVISION DATE	03/15
DEPARTMENT	TRANS