Wilburton Neighborhood Streetscape Enhancements

124th Avenue Corridor Improvements South of NE 8th Street

124th TRAFFIC CALMING OPTIONS

BASE

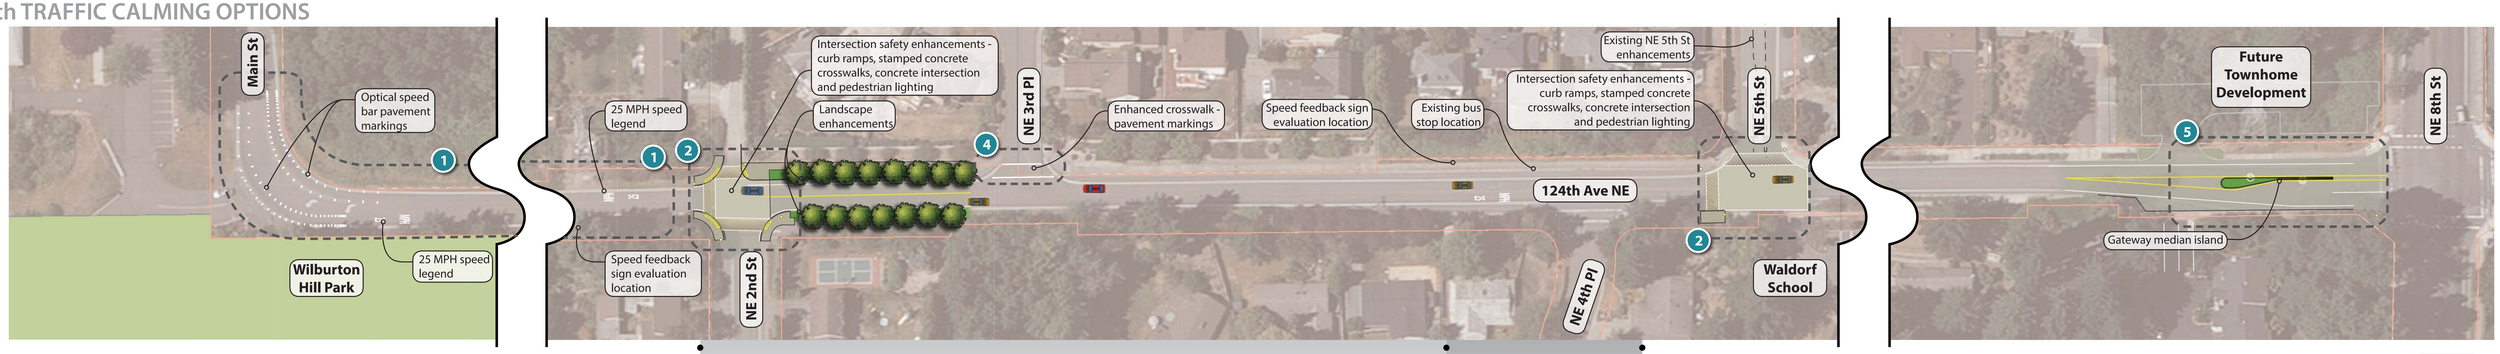

LEVEL 1

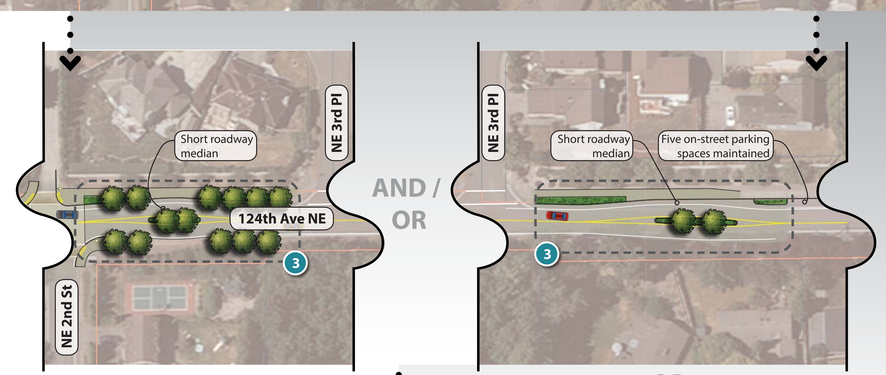

LEVEL 2

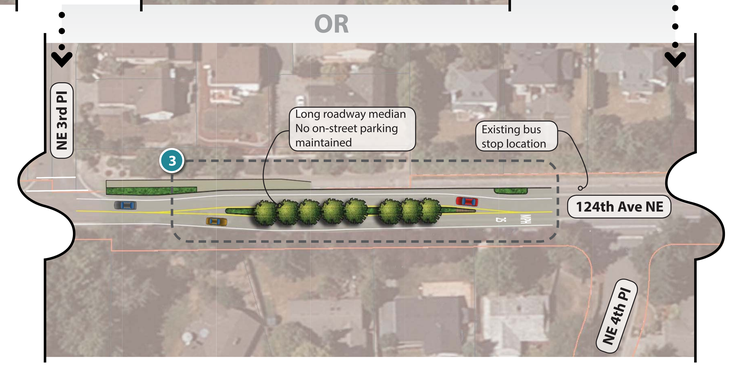

TRAFFIC CALMING STRATEGIES

1

Pavement Markings - Optical Speed Bars & Speed Legends

2

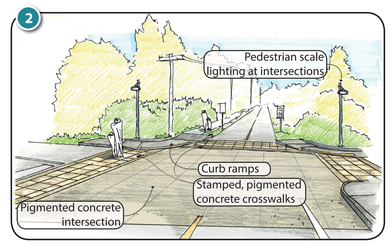

Intersection Safety Enhancements

3

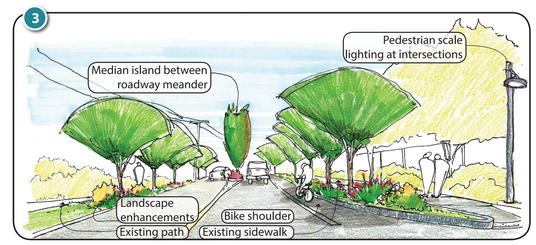

Roadway Medians

4

Crosswalk Enhancements

5

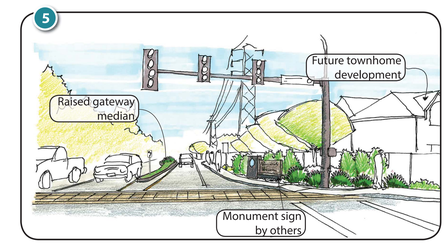

Gateway Enhancements